ROUTE NO.	SECT.	COUNTY	SHEET NO.	TOTAL SHEETS
F.A.I. 74	(72-7) R-3	PEORIA	616	1360
FED. ROAD DIST. NO. 7		ILLINOIS	FED. AID PROJECT	

CONTRACT NO. 68200

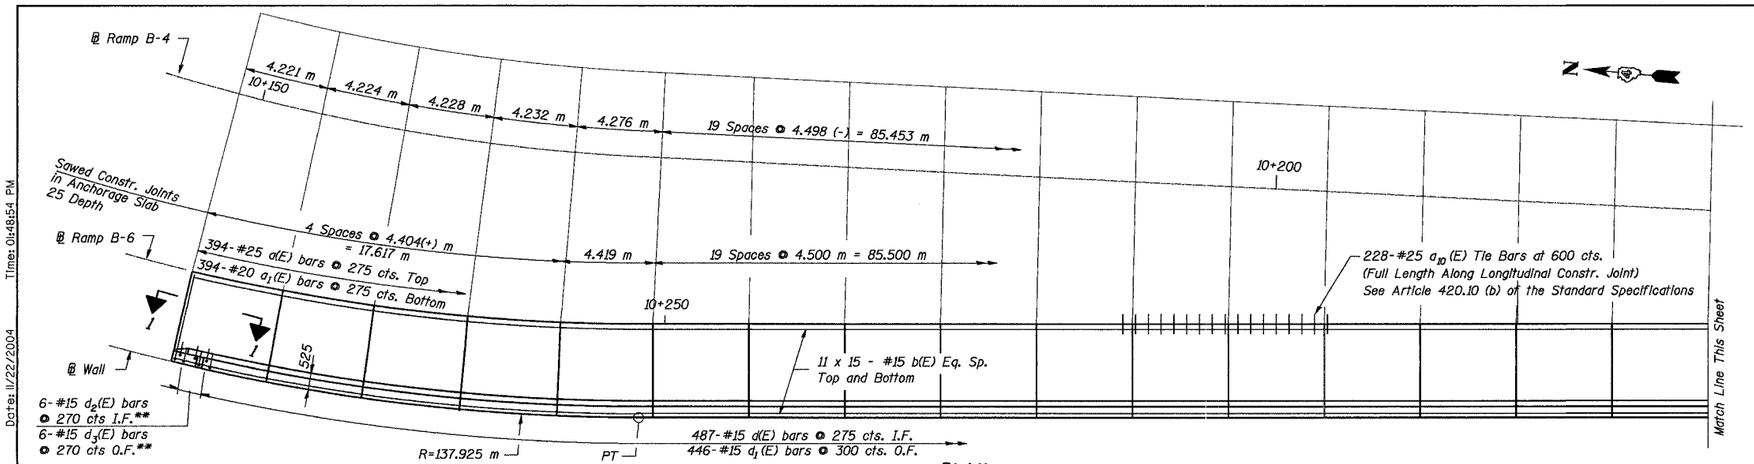

PLAN

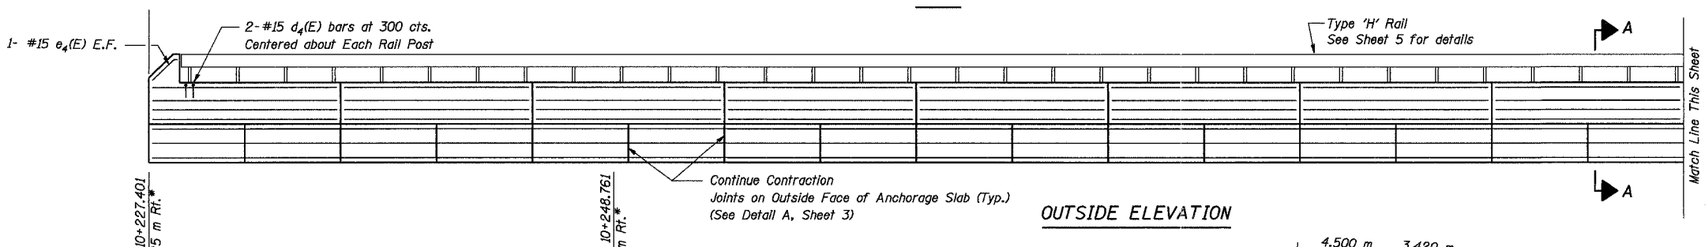

OUTSIDE ELEVATION

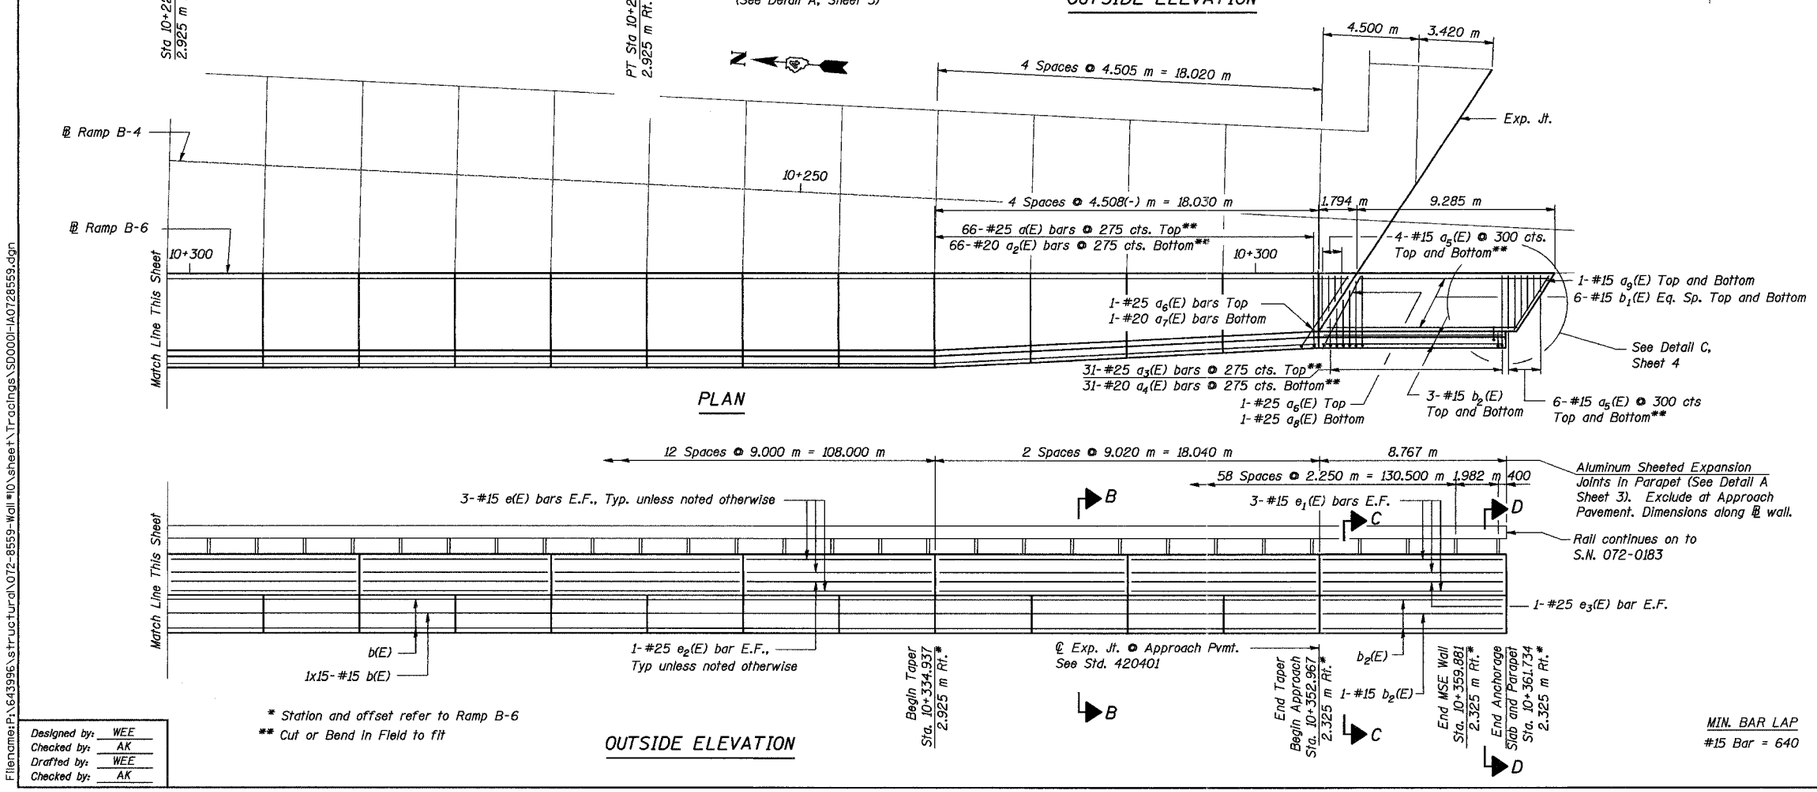

PLAN

* Station and offset refer to Ramp B-6

** Cut or Bend In Field to fit

OUTSIDE ELEVATION

MIN. BAR LAP

#15 Bar = 640

JOINT DATA

	Station Ramp B-6	Edge of Pavement Elevation	B/Coping Line Elevation
Begin	10+227.401	195.812	195.252
Joint	10+231.805	195.898	195.338
Joint	10+236.209	195.916	195.356
Joint	10+240.613	195.935	195.375
Joint	10+245.018	195.956	195.396
Joint	10+249.437	195.977	195.417
Joint	10+253.937	196.002	195.442
Joint	10+258.437	196.028	195.468
Joint	10+262.937	196.056	195.496
Joint	10+267.437	196.097	195.537
Joint	10+271.937	196.141	195.581
Joint	10+276.437	196.187	195.627
Joint	10+280.937	196.235	195.675
Joint	10+285.437	196.284	195.724
Joint	10+289.937	196.335	195.775
Joint	10+294.437	196.388	195.828
Joint	10+298.937	196.442	195.882
Joint	10+303.437	196.498	195.938
Joint	10+307.937	196.556	195.996
Joint	10+312.437	196.630	196.070
Joint	10+316.937	196.706	196.146
Joint	10+321.437	196.782	196.222
Joint	10+325.937	196.858	196.298
Joint	10+330.437	196.934	196.374
Joint	10+334.937	197.011	196.451
Joint	10+339.444	197.093	196.533
Joint	10+343.952	197.175	196.615
Joint	10+348.460	197.258	196.698
Joint	10+352.967	197.340	196.780
Joint	10+359.881	197.485	196.925
End	10+361.734	197.524	196.964

Notes:

See Sheet 3 for Sections A-A through E-E and View 1-1.

Contraction Joints in Anchorage Slab shall be perpendicular to ℄ Ramp B-6.

Reinforcement bars designated (E) shall be epoxy coated.

Bars indicated thus 20 x 3-#15 etc. indicates 20 lines of bars with 3 lengths per line.

All dimensions are in millimeters (mm) except as noted.

For Bill of Materials, see Sheet 3.

REVISION	DATE	DESCRIPTION

STATE OF ILLINOIS
DEPARTMENT OF TRANSPORTATION

ANCHORAGE SLAB AND PARAPET REINFORCING DETAILS I

WALL NO. 10 - RAMP B-4
F.A.I. ROUTE 74 SECTION (72-7)R-3
PEORIA COUNTY
STA. 10+149.813 TO STA 10+281.377 (RAMP B-4)
STRUCTURE NUMBER 072-8559

PARSONS TRANSPORTATION GROUP
CHICAGO, ILLINOIS

DRAWING NO.	SCALE	DATE	SHEET NO.
2	N.T.S.	6/25/04	2

Designed by:	WEE
Checked by:	AK
Drafted by:	WEE
Checked by:	AK

Filename:P:\64399\structural\072-8559-Wall#10\sheet\Tracings\SD0001-IA0728559.dgn

Date: 11/22/2004 Time: 01:48:54 PM