F.A. RTE.	SECTION	COUNTY	TOTAL SHEETS	SHEET NO.
74	(72-7)R-3	PEORIA	1560	759
STA.		TO STA.		
FED. ROAD DIST. NO.		ILLINOIS	FED. AID PROJECT	

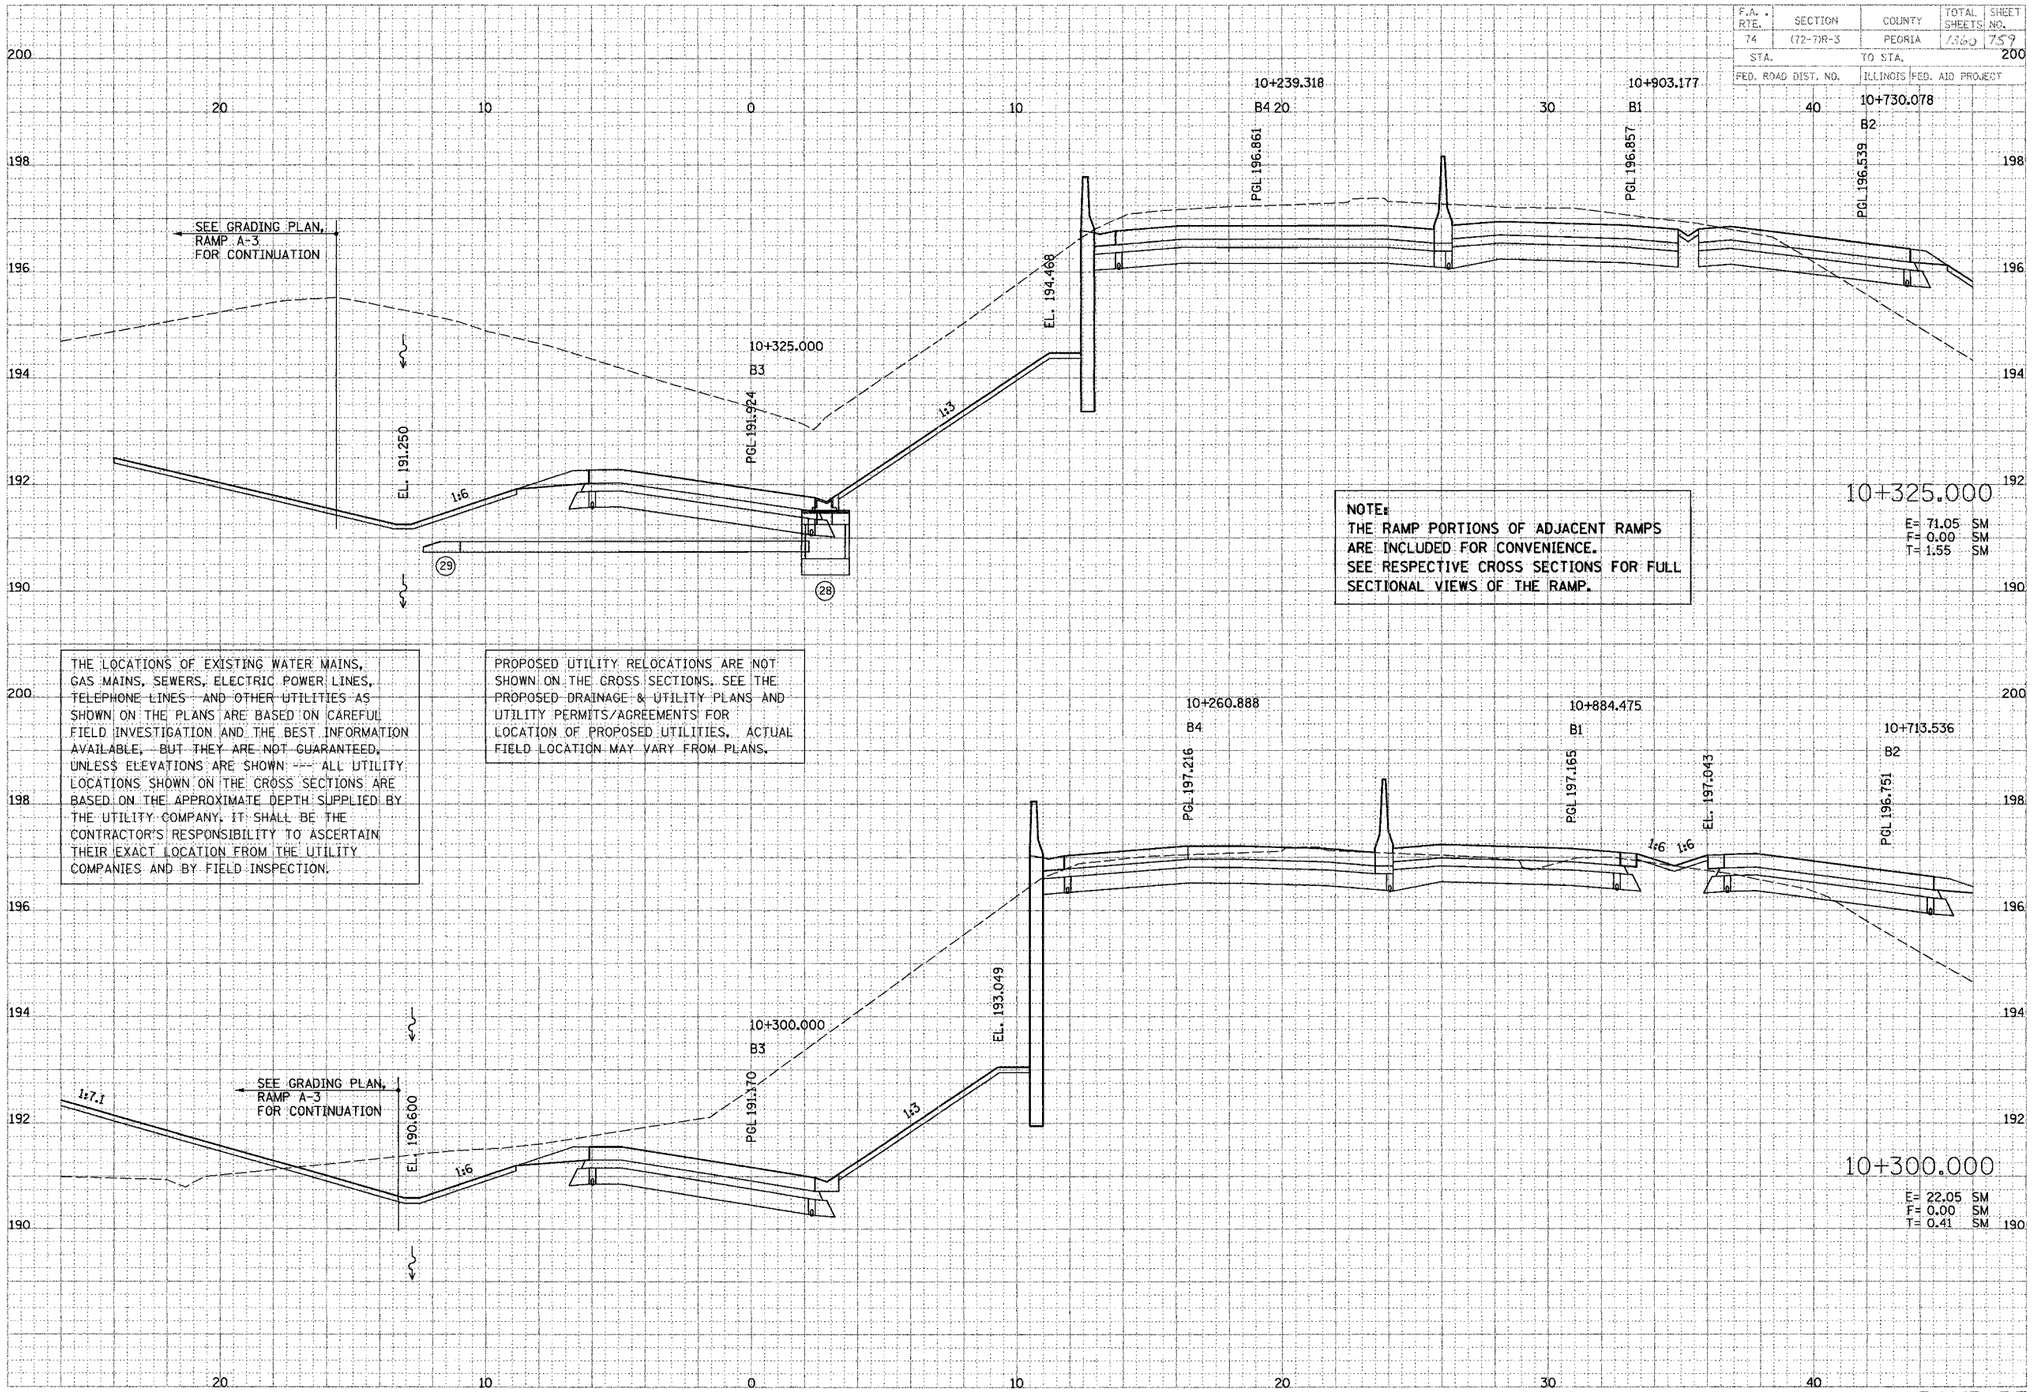

FINAL SURVEY — NOTE STOCK — BY — DATE — SURVEYED — PLOTTED — TEMPLATE — AREAS — CHECKED — NO.

ORIGINAL SURVEY — NOTE STOCK — BY — DATE — SURVEYED — PLOTTED — TEMPLATE — AREAS — CHECKED — NO.

PARSONS TRANSPORTATION GROUP
Engineers and Planners

RAMP-B3