F.A. RTE.	SECTION	COUNTY	TOTAL SHEETS	SHEET NO.
74	172-7DR-3	PEORIA	1360	841
STA.		TO STA.		
FED. ROAD DIST. NO.		ILLINOIS	FED. AID PROJECT	

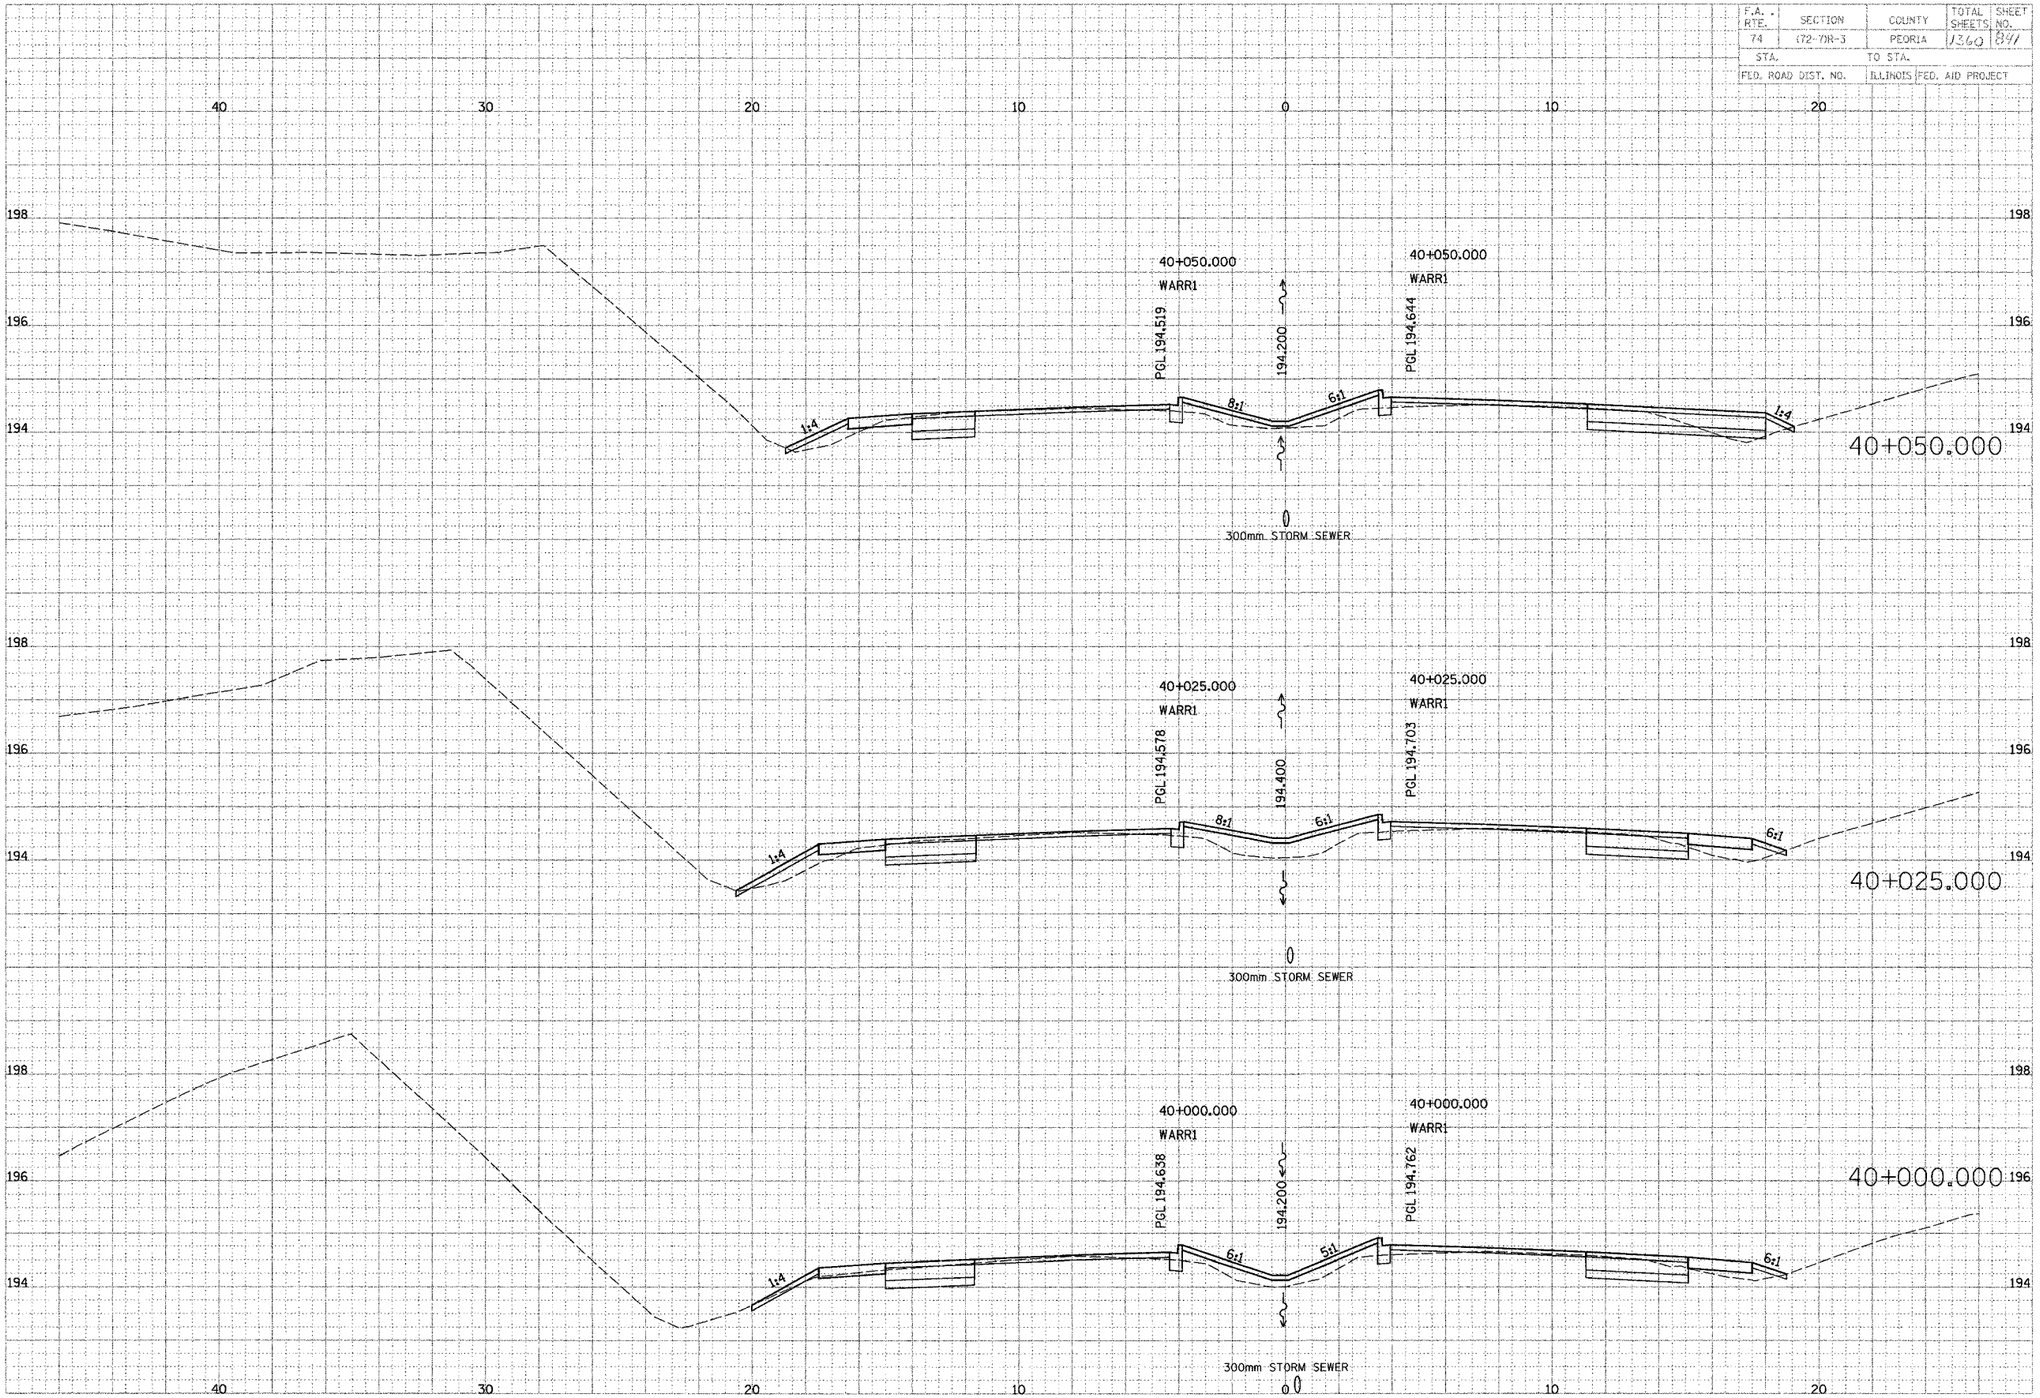

PARSONS TRANSPORTATION GROUP
Engineers and Planners