F.A.I. RTE.	SECTION	COUNTY	TOTAL SHEETS	SHEET NO.
74	(72-7)R-3	PEORIA	1360	996
STA. 145+730		TO STA. 146+070		
FED. ROAD DIST. NO.		ILLINOIS	FED. AID PROJECT	

MAINTENANCE OF TRAFFIC LEGEND

- WORK ZONE
- TRAFFIC FLOW DIRECTION
- LANE(S) CLOSED
- ARROW BOARD
- DRUM WITH STEADY BURNING MONODIRECTIONAL LIGHT
- TYPE III BARRICADE WITH FLASHING LIGHT
- TYPE III BARRICADE
- EX TEMPORARY CONCRETE BARRIER
- PR TEMPORARY CONCRETE BARRIER
- VERTICAL PANEL
- BARRICADE TYPE I OR TYPE II OR DRUM
- SIGN
- CONSTRUCTION SPEED LIMIT SIGN
- FLAGGER WITH TRAFFIC CONTROL SIGN
- BARRICADE OR DRUM WITH STEADY BURNING MONODIRECTIONAL LIGHT
- BARRICADE OR DRUM WITH FLASHING LIGHT

TRAFFIC CONTROL

HIGHWAY STANDARD 701400
HIGHWAY STANDARD 701401
HIGHWAY STANDARD 701406
HIGHWAY STANDARD 701411
HIGHWAY STANDARD 701426
HIGHWAY STANDARD 701446
HIGHWAY STANDARD 702001
PROJECT STANDARD 701403-I74

NOTES:

1. ALL REQUIRED PAVEMENT MARKINGS MUST BE IN PLACE PRIOR TO SHIFTING TRAFFIC.

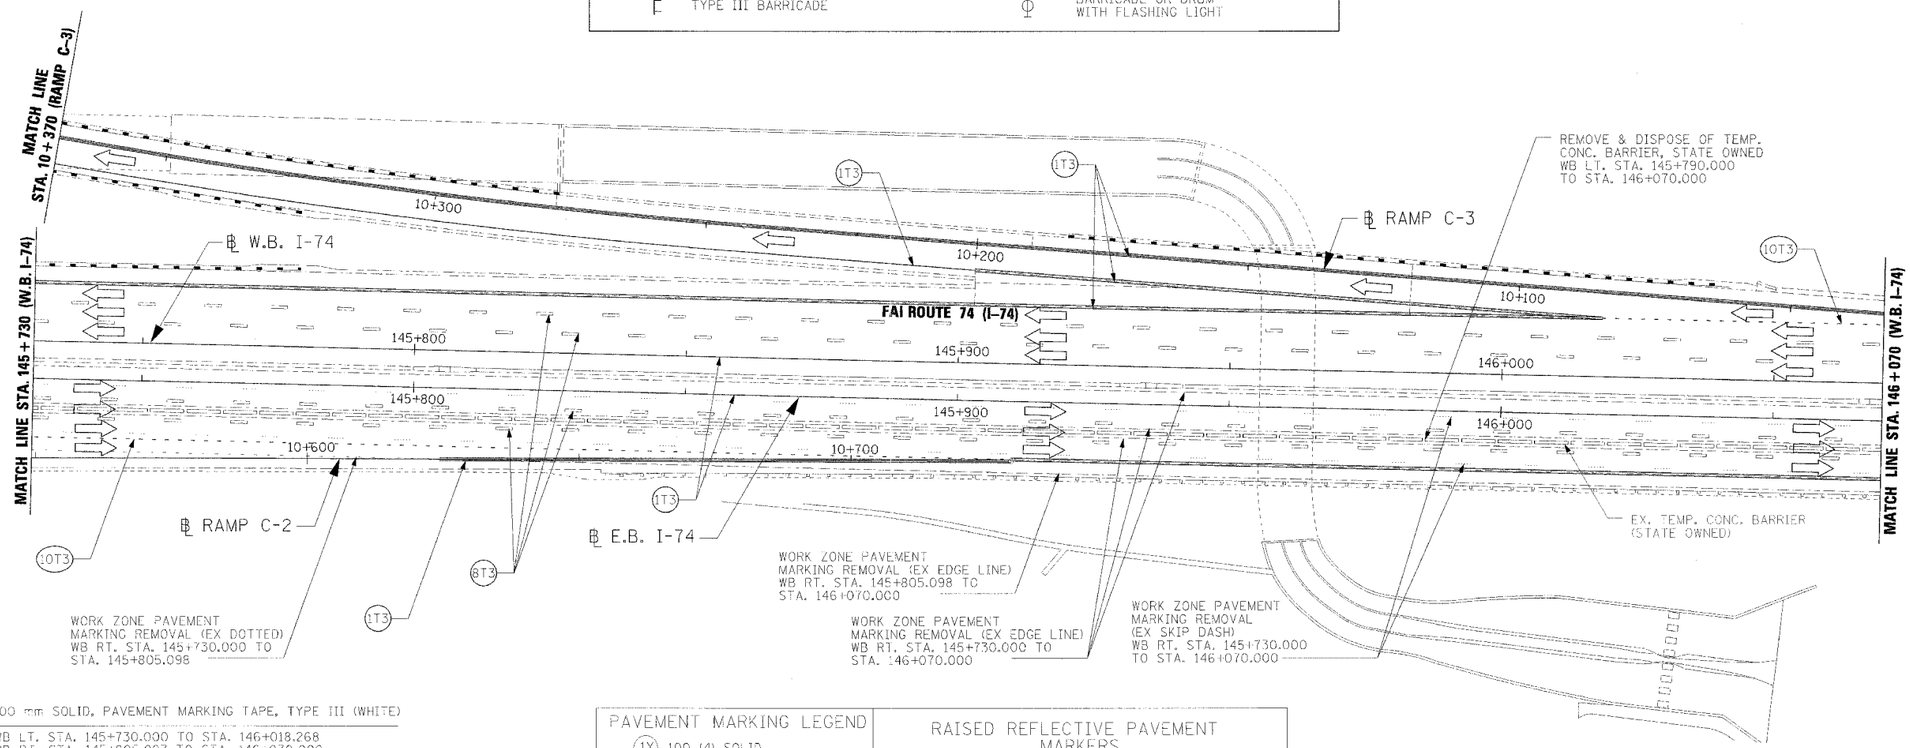

(1T3) 100 mm SOLID, PAVEMENT MARKING TAPE, TYPE III (WHITE)

WB LT. STA. 145+730.000 TO STA. 146+018.268
WB RT. STA. 145+805.097 TO STA. 146+070.000
RAMP C-3 STA. 10+032.813 TO STA. 10+370.000
RAMP C-3 LT. STA. 10+084.354 TO STA. 10+200.099

(1T3) 100 mm SOLID, PAVEMENT MARKING TAPE, TYPE III (YELLOW)

WB STA. 145+730.000 TO STA. 146+070.000
WB RT. STA. 145+730.000 TO STA. 146+070.000
RAMP C-3 LT. STA. 10+200.099 TO STA. 10+370.000

(8T3) 150 mm SKIP DASH, PAVEMENT MARKING TAPE, TYPE III (WHITE)

WB LT. STA. 145+730.000 TO STA. 146+070.000
WB LT. STA. 145+730.000 TO STA. 146+070.000
WB RT. STA. 145+730.000 TO STA. 146+070.000
WB RT. STA. 145+730.000 TO STA. 146+070.000

(10T3) 200 mm DOTTED, PAVEMENT MARKING TAPE, TYPE III (WHITE)

WB RT. STA. 145+730.000 TO STA. 145+910.082
WB LT. STA. 146+018.268 TO STA. 146+070.000

PAVEMENT MARKING LEGEND

- (1X) 100 (4) SOLID
- (2X) 150 (6) SOLID
- (3X) 200 (8) SOLID
- (4X) 300 (12) SOLID
- (5X) 600 (24) SOLID
- (6X) 100 (4) DOUBLE SOLID
- (7X) 100 (4) SKIP DASH
- (8X) 150 (6) SKIP DASH
- (9X) 200 (8) SKIP DASH
- (10X) 200 (8) DOTTED
- (11X) LETTERS AND ARROWS

RAISED REFLECTIVE PAVEMENT MARKERS

1. ONE-WAY CRYSTAL MARKER AT 24.38 m(80') CENTERS
2. ONE-WAY CRYSTAL MARKER AT 12.19 m(40') CENTERS
3. ONE-WAY CRYSTAL MARKER AT 6.10 m(20') CENTERS
4. ONE-WAY AMBER MARKER AT 12.19 m(40') CENTERS
5. TWO-WAY AMBER MARKER AT 12.19 m(40') CENTERS FOR SPEEDS LESS THAN 45 MPH
6. TWO-WAY AMBER MARKER AT 24.38 m(80') CENTERS FOR SPEEDS GREATER THAN 45 MPH

WHERE "X" DESIGNATES:
E = EPOXY
P - PAINT
T = THERMOPLASTIC
U = POLYUREA
TP= TEMPORARY PAVEMENT MARKING
T3= PAVEMENT MARKING TAPE, TYPE III
W3= WET TEMPORARY PAVEMENT MARKING TAPE, TYPE III

WHITE
YELLOW

All dimensions are in millimeters (inches) unless otherwise shown.

0 5 10 15 20 25
1m : 500m

REVISIONS	
NAME	DATE

CLARK ENGINEERS, INC.

ILLINOIS DEPARTMENT OF TRANSPORTATION

MAINTENANCE OF TRAFFIC
STAGE 3-4
WB STA. 145+730 - STA. 146+070

DRAWN BY RDY
CHECKED BY LSA
DATE 11/23/04