| F.A.I. RTE. | SECTION | COUNTY | TOTAL SHEETS | SHEET NO. |
|---|---|---|---|---|
| 74 | * | PEORIA | 1360 | 981 |

STA. 10+264.019 TO STA. 10+598.651

FED. ROAD DIST. NO. ILLINOIS FED. AID PROJECT

* (72-7)R-3

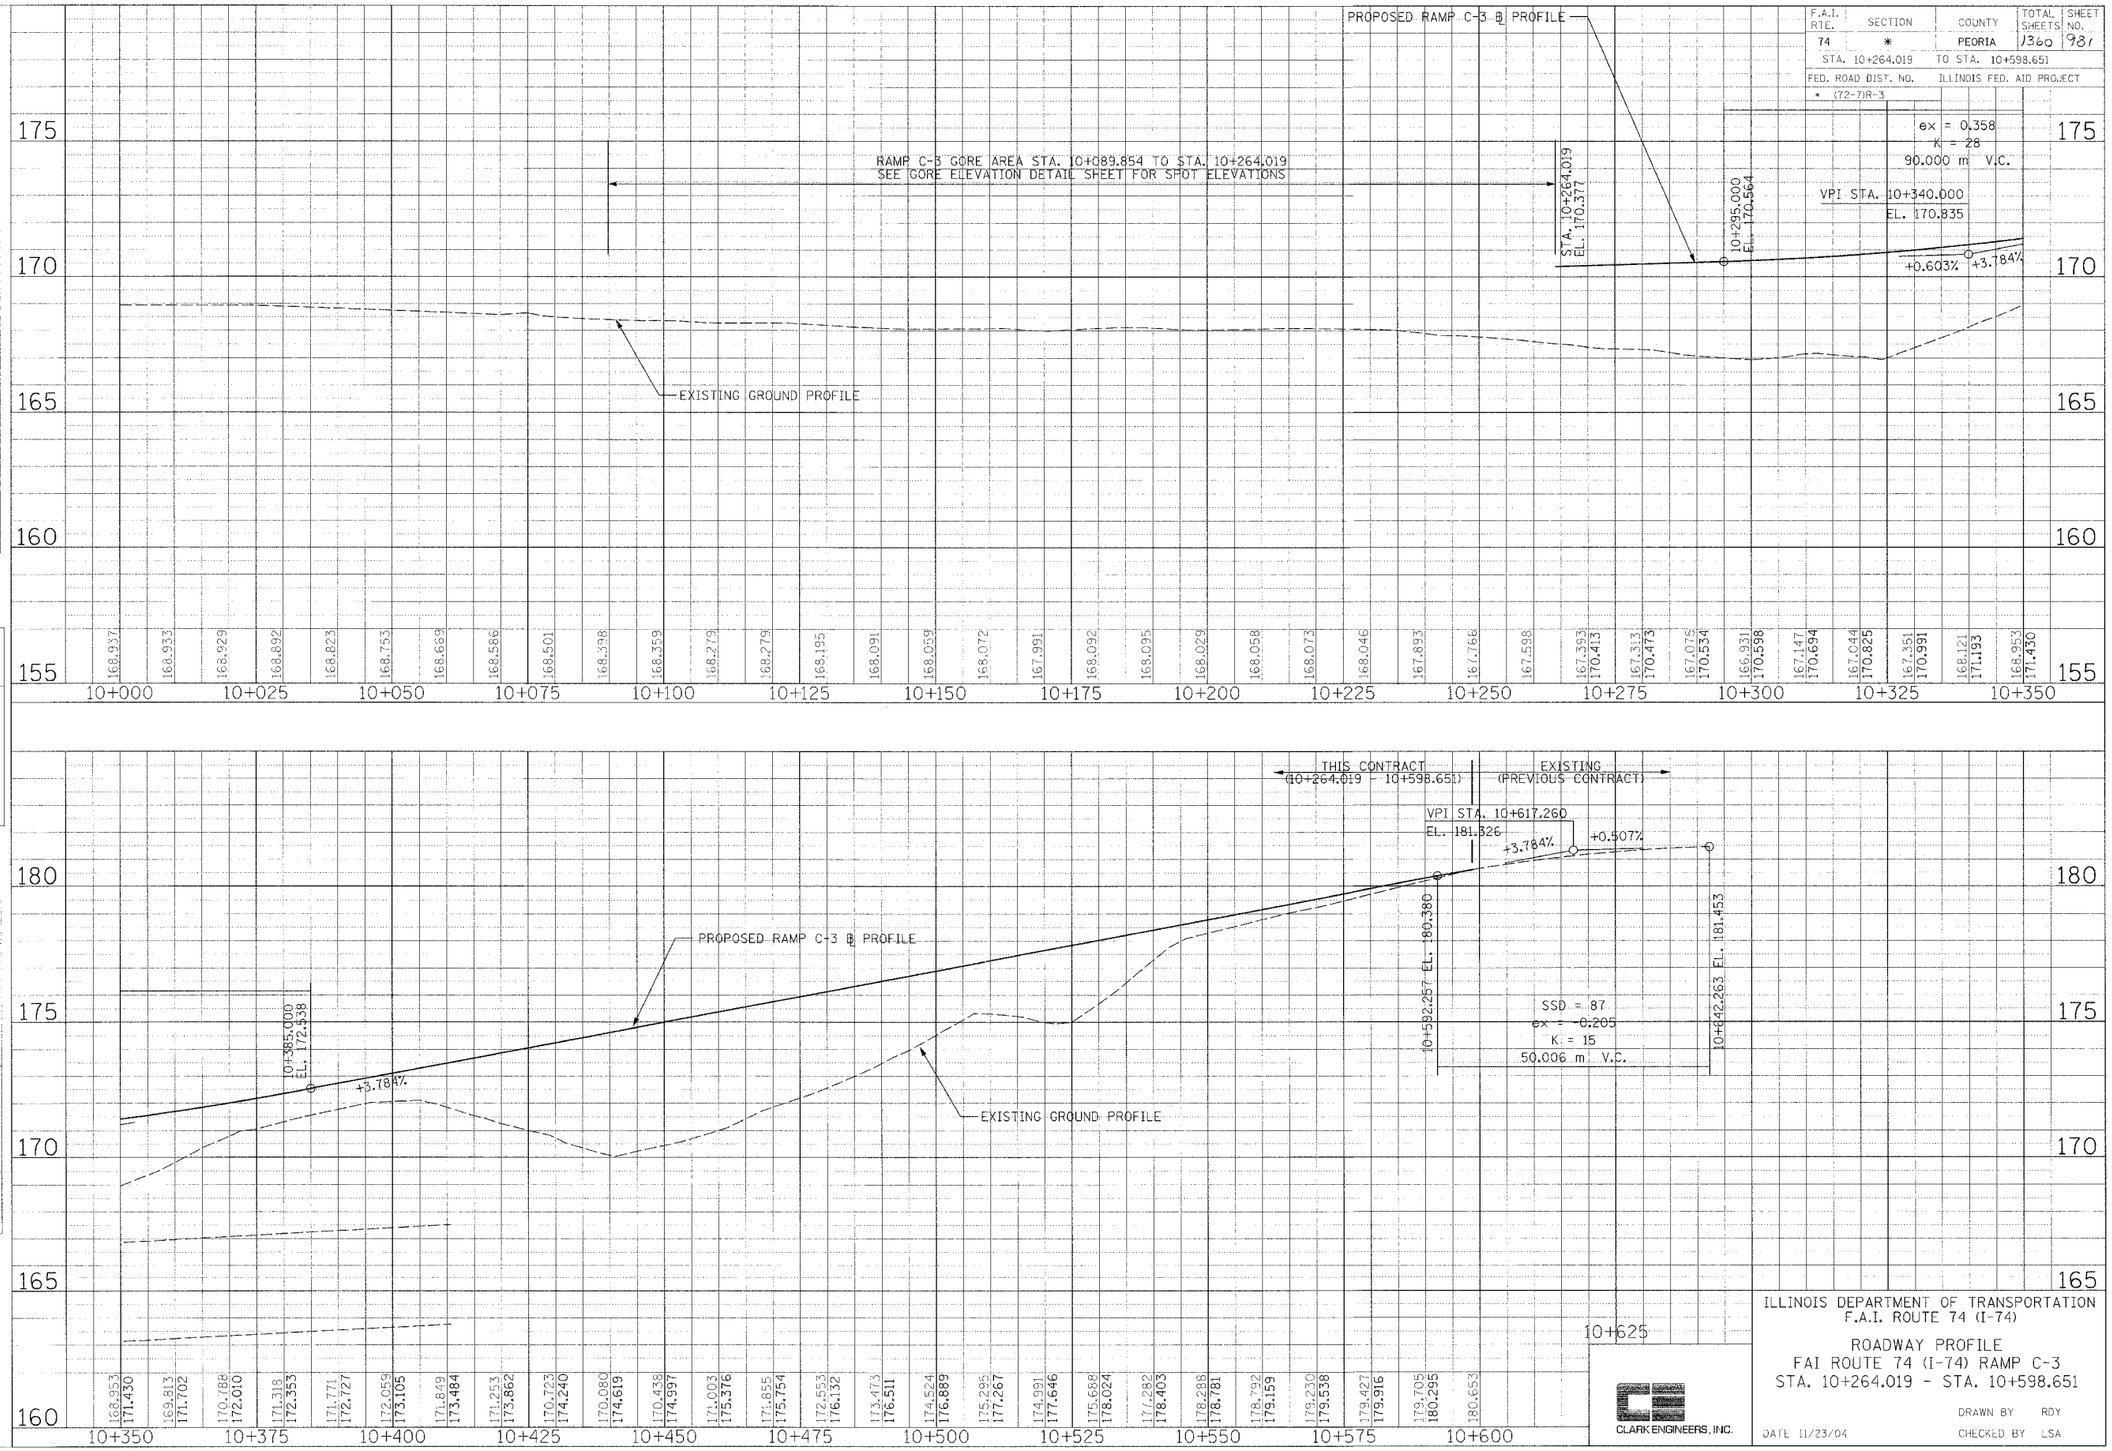


ILLINOIS DEPARTMENT OF TRANSPORTATION
F.A.I. ROUTE 74 (I-74)

ROADWAY PROFILE
FAI ROUTE 74 (I-74) RAMP C-3
STA. 10+264.019 - STA. 10+598.651

CLARK ENGINEERS, INC.

DATE 11/23/04

DRAWN BY RDY
CHECKED BY LSA

FINAL SURVEY: SURVEYED / PLOTTED / NOTE BOOK / TEMPLATE / NO. / AREAS / AREAS CHECKED — BY — DATE

REVISIONS: NAME — DATE

ORIGINAL SURVEY: SURVEYED / PLOTTED / NOTE BOOK / TEMPLATE / NO. / AREAS / AREAS CHECKED — BY — DATE