F.A.I. RTE.	SECTION	COUNTY	TOTAL SHEETS	SHEET NO.
74	(72-7)R-3	PEORIA	1360	1200
STA.		TO STA.		
FED. ROAD DIST. NO.		ILLINOIS	FED. AID PROJECT	

CONTRACT NO. 68200

STREET LIGHTING - BILL OF MATERIAL THIS SHEET

PAY ITEM	UNIT	QUANTITY
CONDUIT IN TRENCH, 75MM DIA., PVC	METER	331.0
TRENCH AND BACKFILL FOR ELECTRICAL WORK	METER	331.0
LIGHT TOWER FOUNDATION	METER	23.7
HIGH MAST LUMINAIRE, (INSTALL ONLY)	EACH	28
LIGHT TOWER, INSTALL ONLY	EACH	4

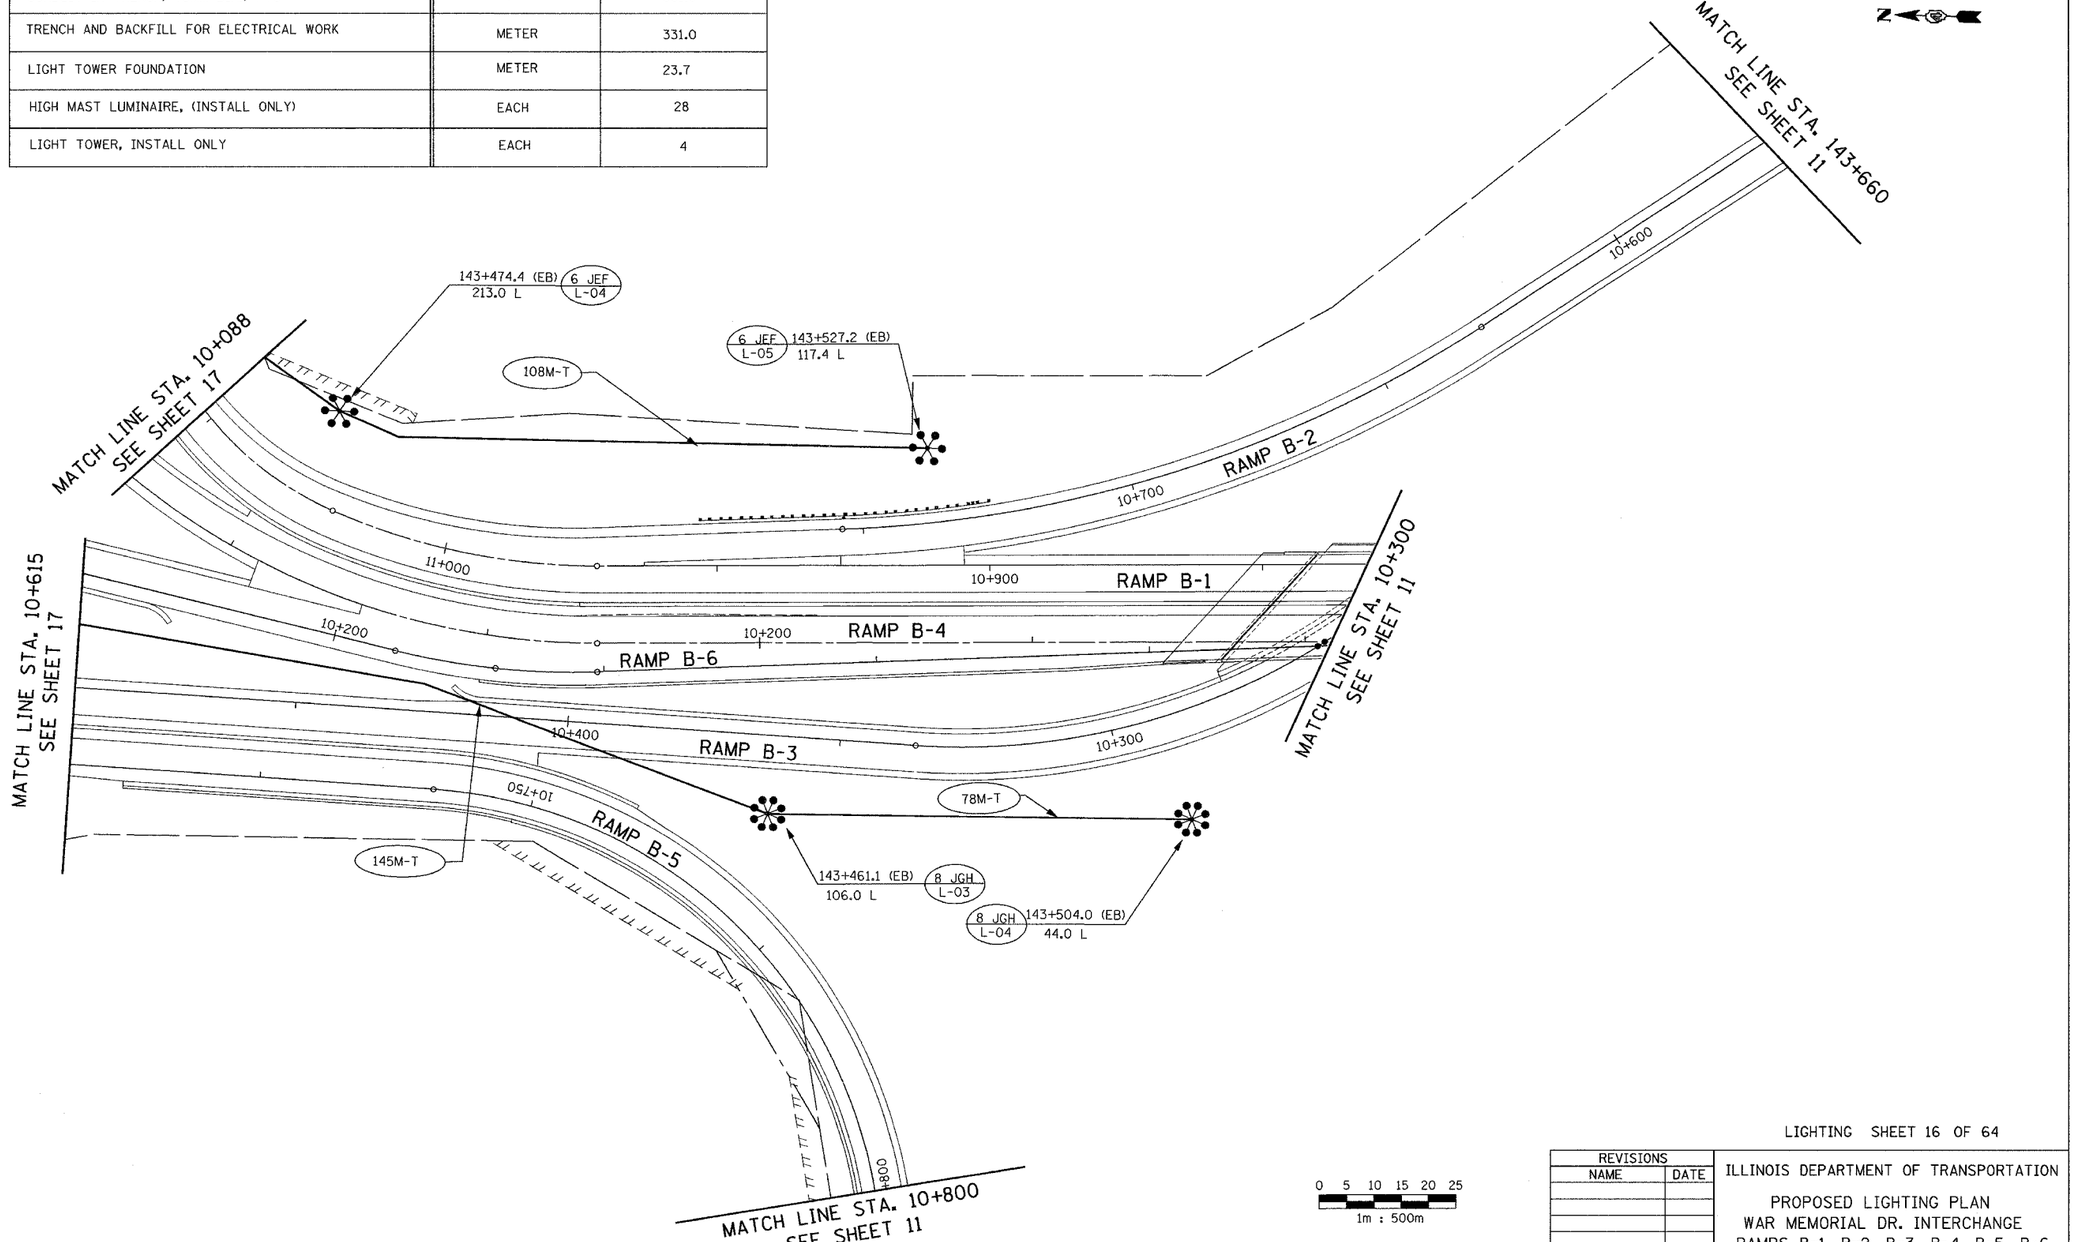

LIGHTING SHEET 16 OF 64

REVISIONS	
NAME	DATE

ILLINOIS DEPARTMENT OF TRANSPORTATION

PROPOSED LIGHTING PLAN
WAR MEMORIAL DR. INTERCHANGE
RAMPS B-1, B-2, B-3, B-4, B-5, B-6

DRAWN BY DJK
CHECKED BY MKR

DATE: 11/12/04

alfred benesch & company
CONSULTING ENGINEERS
205 NORTH MICHIGAN AVENUE, CHICAGO, ILLINOIS 60601

m:\proj3573\LIGHTING\74\Contract 10\11007-7awm.dgn
10:50:36 AM
11/15/2004