F.A.I. RTE.	SECTION	COUNTY	TOTAL SHEETS	SHEET NO.
74	(72-7)R-3	PEORIA	1360	1286
STA. 39+850.000		TO STA. 40+175.000		
FED. ROAD DIST. NO.		ILLINOIS	FED. AID PROJECT	
			CONTRACT NO. 68200	

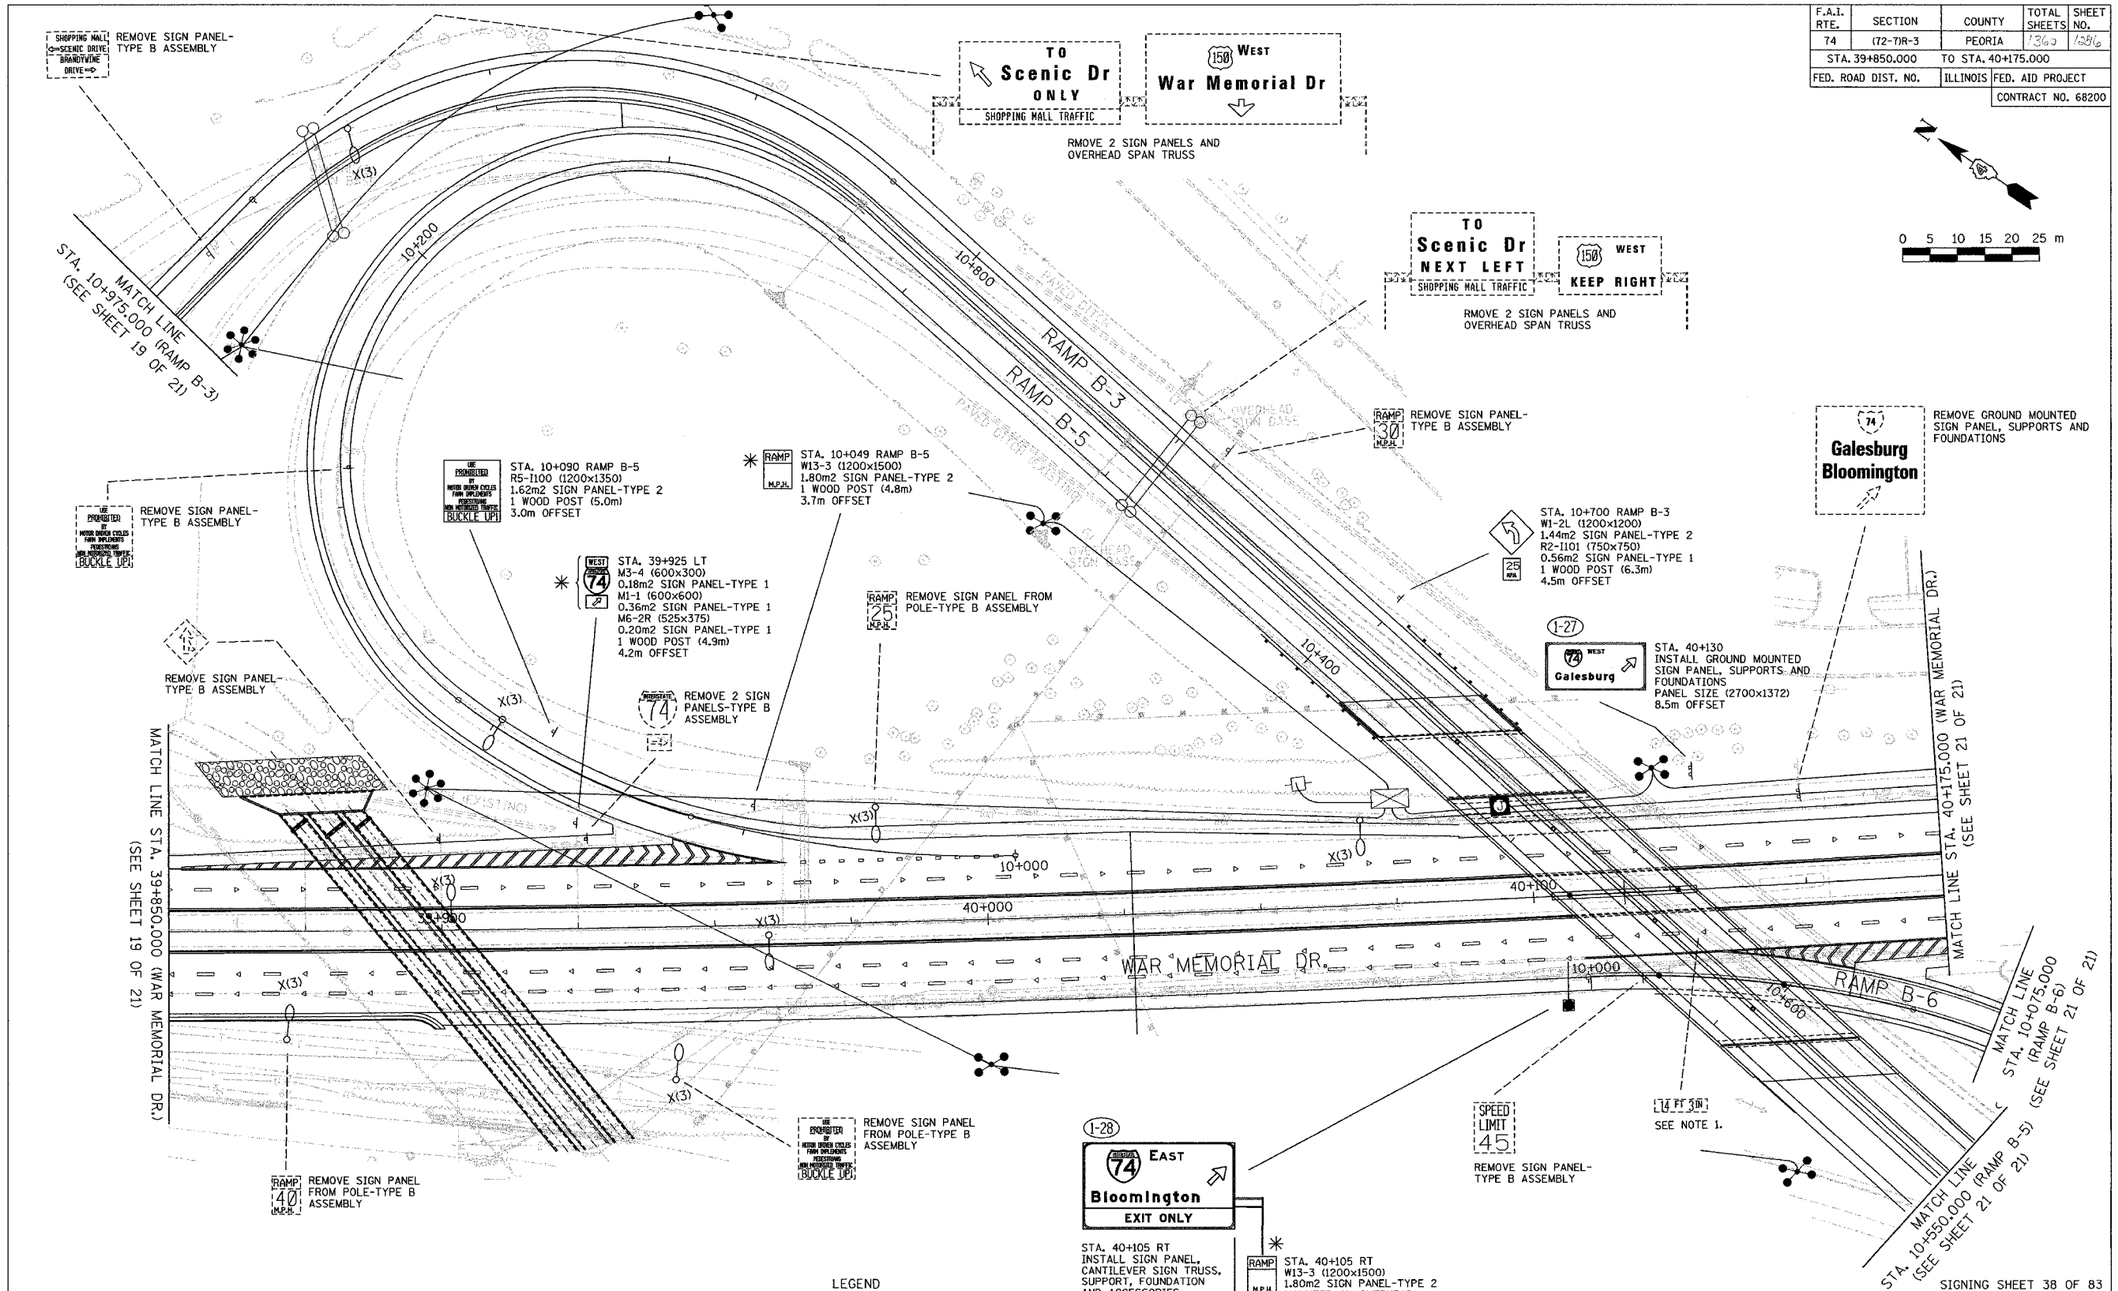

SIGNING SHEET 38 OF 83

LEGEND

- Ⓐ CITY OWNED SIGNS TO BE RETAINED
- Ⓑ CITY OWNED SIGNS TO BE REMOVED
- Ⓒ CITY OWNED SIGNS TO BE RELOCATED
- ✳ BY OTHERS
- (3-98) NON-STANDARD SIGN NUMBER

NOTE

1. REMOVAL OF EXISTING BRIDGE MOUNTED VERTICAL CLEARANCE SIGN PANELS IS INCLUDED IN THE COST OF "REMOVAL OF EXISTING STRUCTURES".

REVISIONS	
NAME	DATE

ILLINOIS DEPARTMENT OF TRANSPORTATION

SIGNING PLAN
WAR MEMORIAL DRIVE
STA. 39+850 TO STA. 40+175
(SHEET 20 OF 21)

SCALE 1:500 DRAWN BY MEG
DATE 11/15/2004 CHECKED BY BCG

CH2MHILL

I:\95202\plan sheets\traffic\control 10\sp1020_7b.dgn
11/15/2004