1/26/2005

F.A. RTE.	SECTION	COUNTY	TOTAL SHEETS	SHEET NO.
116	*	**	14	5

CONTRACT NO. 70447
* D-5 CONTRACT MAINTENANCE 2005-8
** COLES COUNTY

EXISTING TYPICAL CROSS SECTION

STATION 254+35.00 TO STATION 279+35.00

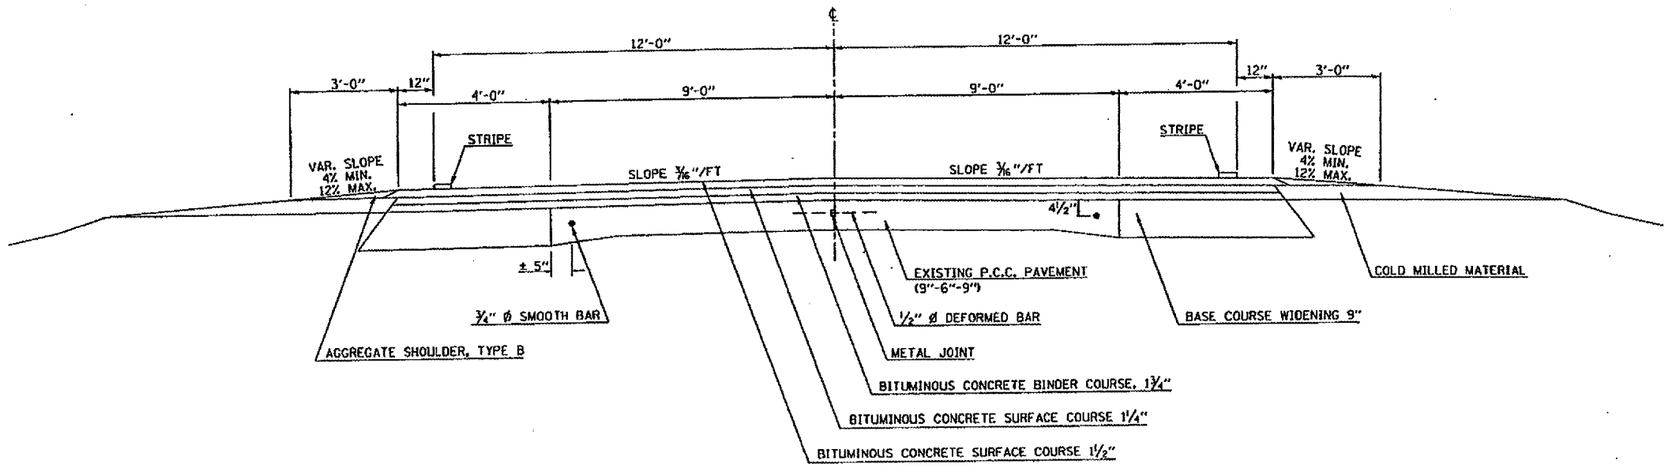

PROPOSED TYPICAL CROSS SECTION

STATION 254+35.00 TO STATION 279+35.00

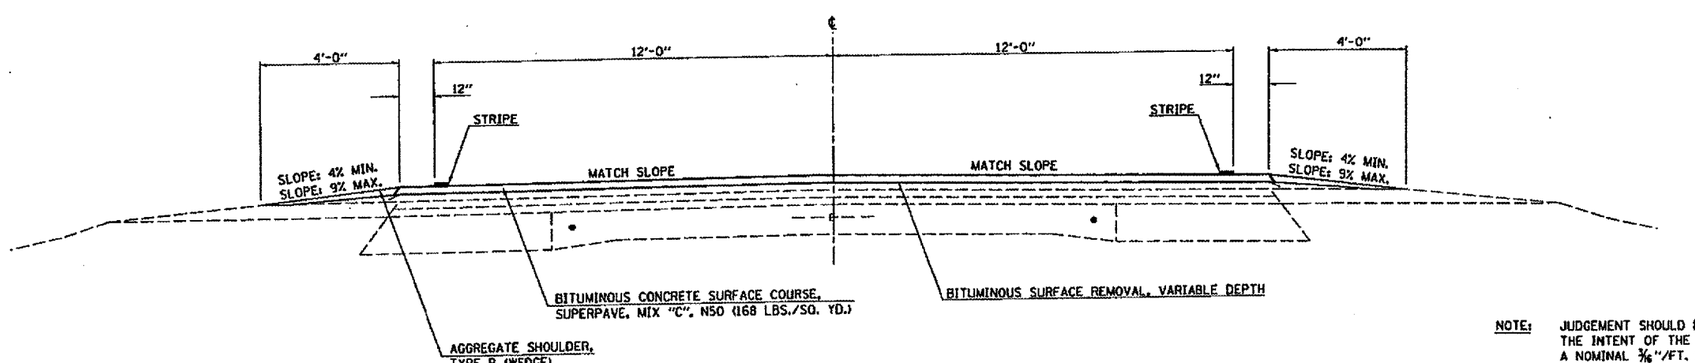

NOTE: JUDGEMENT SHOULD BE EXCERCISED DURING PROFILE MILLING. THE INTENT OF THE MILLING OPERATION IS TO ESTABLISH A NOMINAL 3/16"/FT. SLOPE, REMOVE HIGH BUMPS AND REMOVE MOST OF THE RUTTING. (SEE SPECIAL PROVISIONS)

SAMPLE SETTING: 3/16"/FT. MAXIMUM CROSS SLOPE
ADJUST SETTINGS ACROSS THE PAVEMENT
SUCH THAT THE MILLING DEPTH = ± 1" MAXIMUM

SAMPLE SETTING RESULTS: MILL DEPTH = 0" @ CENTERLINE
MILL DEPTH = ± 1" @ EDGE OF PAVEMENT

(PROFILE MILLING WILL BE PERFORMED AFTER PATCHING IS COMPLETED AND PRIOR TO BITUMINOUS CONCRETE SURFACE PLACEMENT.)

c:\projects\d508704\typicals.dgn