F.A.P RTE.	SECTION	COUNTY	TOTAL SHEETS	SHEET NO.
502	*	ADAMS	315	159
STA.		TO STA.		
FED. ROAD DIST. NO.	ILLINOIS	FED. AID PROJECT		

CONTRACT NO. 72897

* [53RS-7, P(RS-2)]N, TS

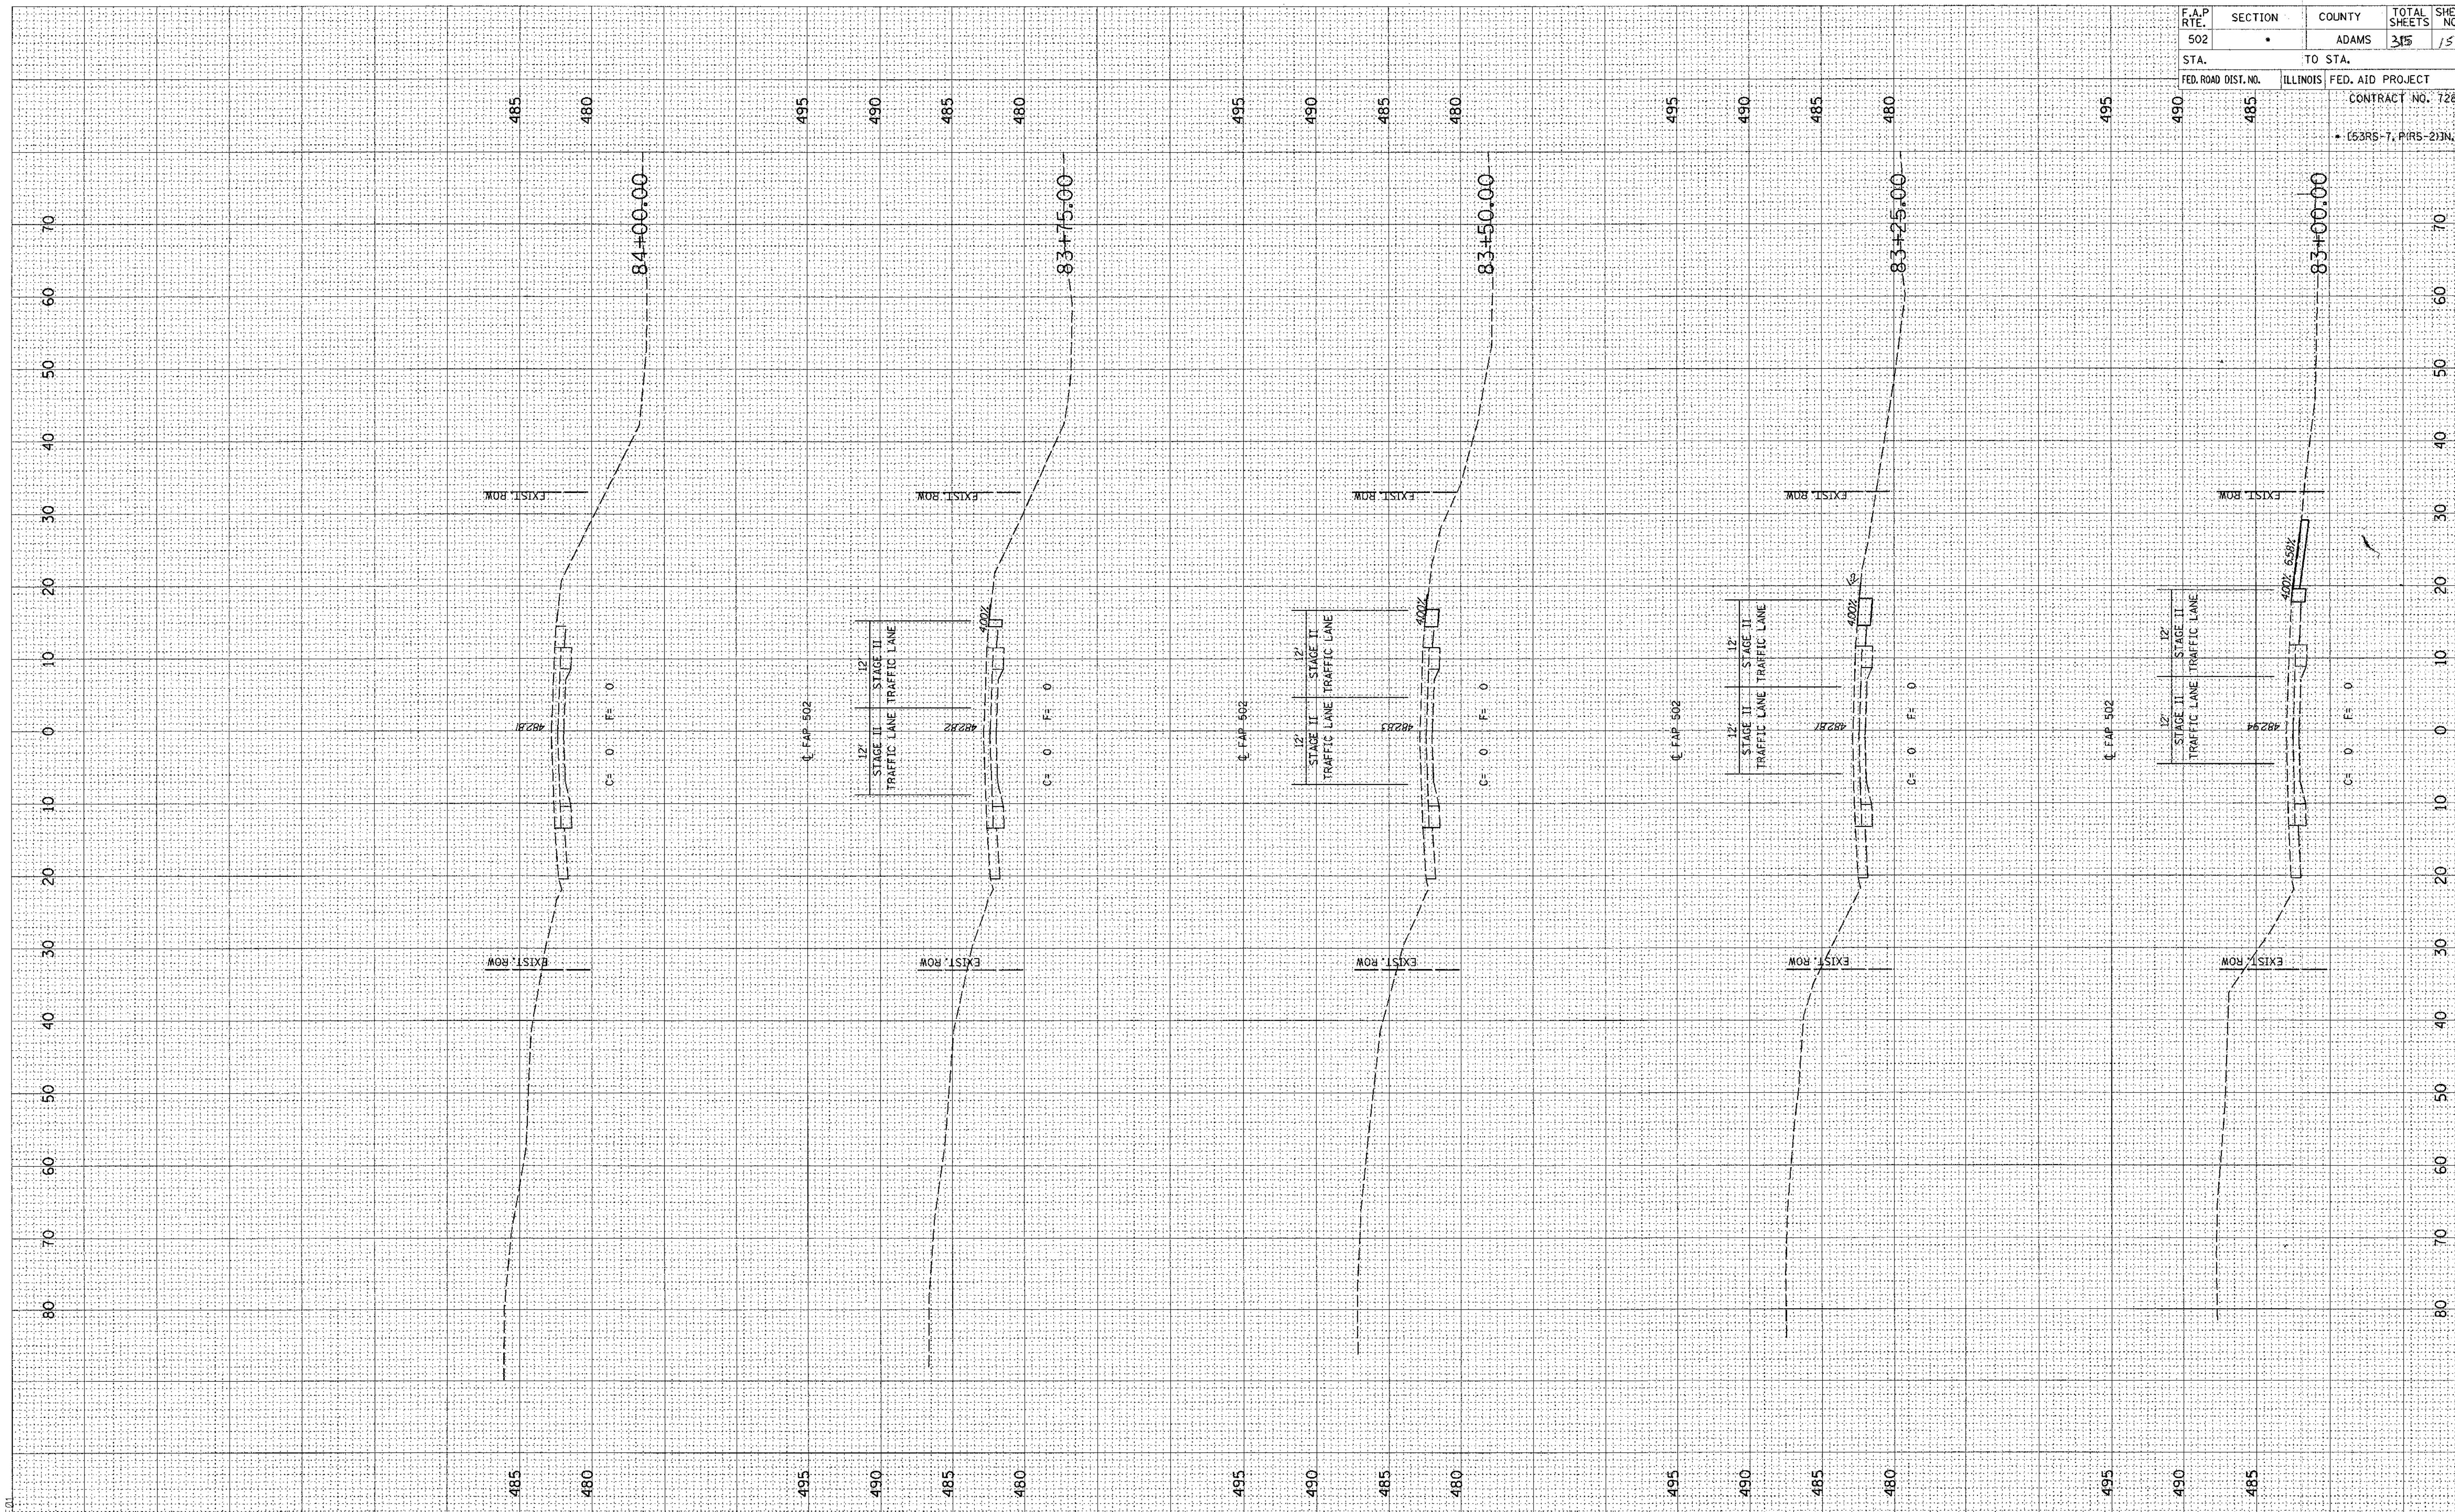

FINAL SURVEY	SURVEYED	BY	DATE
NOTE BOOK	PLOTTED		
	TEMPLATE		
NO.	AREAS		
	AREAS CHECKED		

ORIGINAL SURVEY	SURVEYED	BY	DATE
NOTE B	PLOTTED		
	TEMPLATE		
NO.	AREAS		
	AREAS CHECKED		

c:\projects\d653004\woolpert_080204\s2_xshts.dgn
2/3/2005
*REF01

D6 PROJECT: D653004 FILE: \WOOLPERT 080204\S2 XSHTS.DGN

STAGE 2 - FAP 502 (IL 57) STA. 83+00 - 84+00