DI020

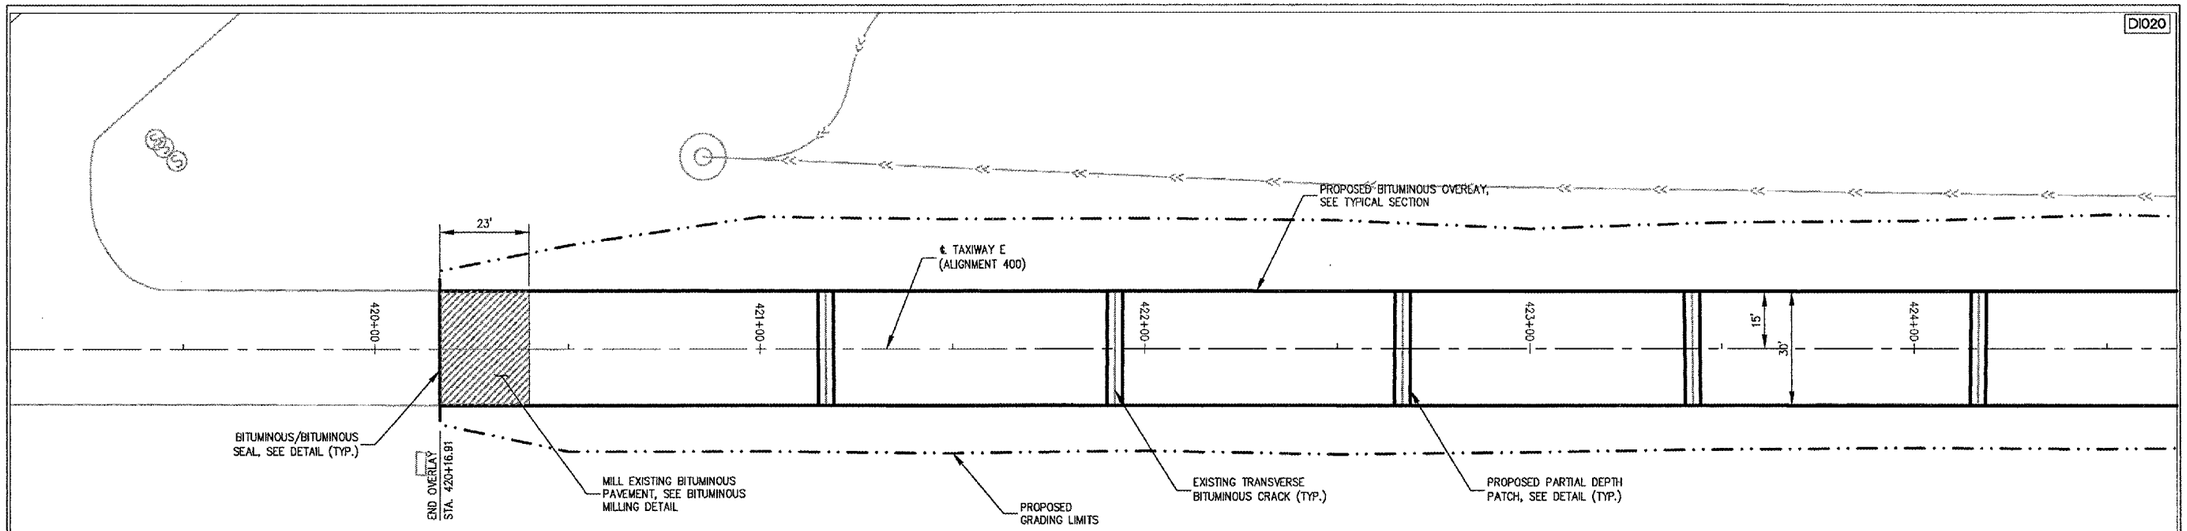

LEGEND

- PROPOSED GRADING LIMITS
- EXISTING SWALE
- EXISTING UNDERDRAIN
- EXISTING STORM SEWER MANHOLE
- EXISTING FLARED END SECTION
- EXISTING STAKE MOUNTED LIGHT
- EXISTING BASE MOUNTED LIGHT
- EXISTING GUIDANCE SIGN

NOTE:

1. FOR NOTES SEE SHEET 14.

2 0 2 4
VERTICAL SCALE IN FEET

20 0 20 40
HORIZONTAL SCALE IN FEET

EXISTING PAVEMENT EDGE

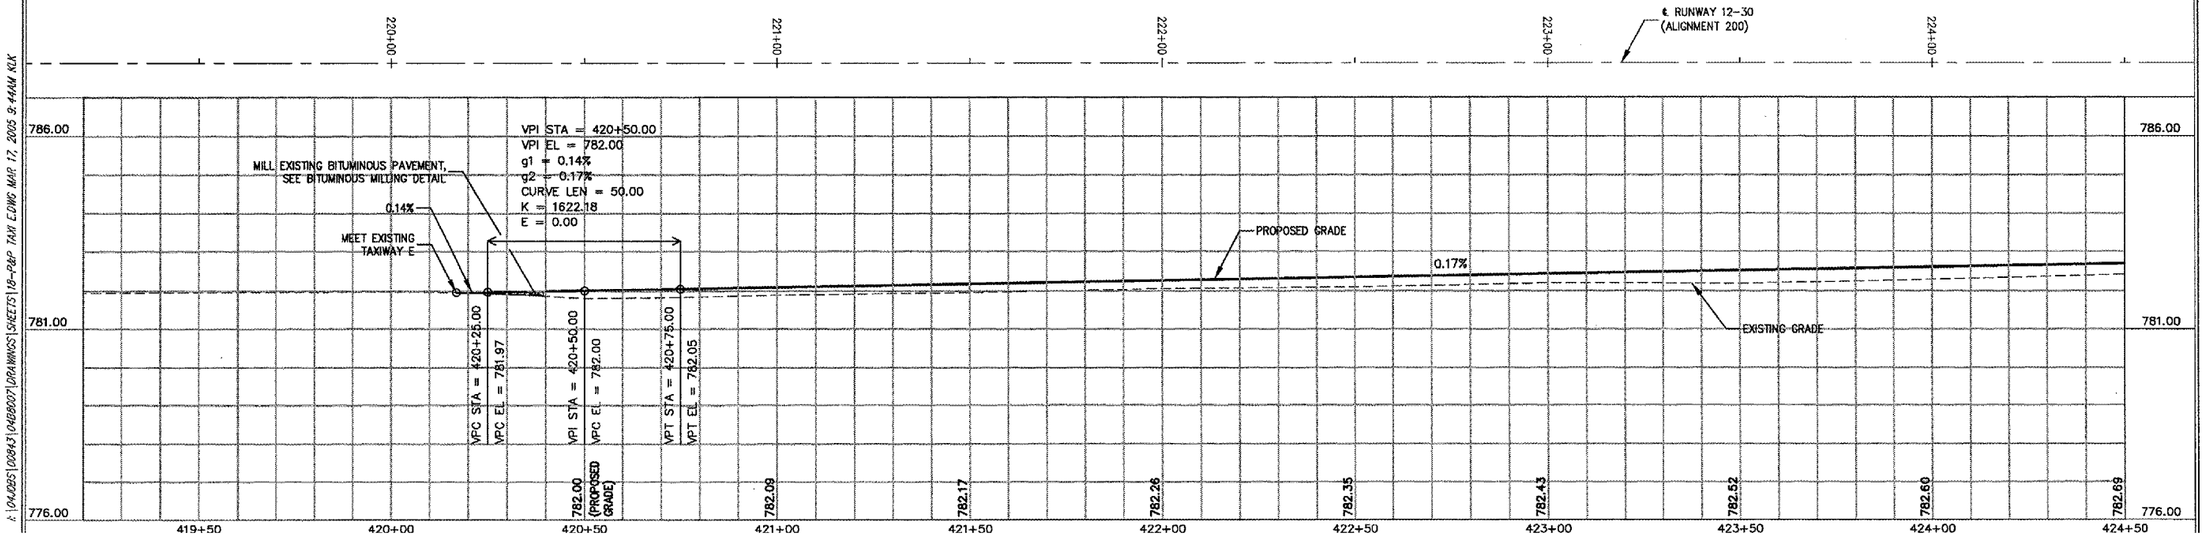

HANSON

HANSON PROFESSIONAL SERVICES INC.

815 Commerce Drive Suite 200
Oak Brook, Illinois 60523
Telephone: 630.990.3800
Fax: 630.990.3801

City of Dixon

CITY OF DIXON, ILLINOIS

Post Office Box 386
Dixon, Illinois 61021
Telephone: 815.288.1485

DIXON MUNICIPAL AIRPORT
CHARLES R. WALGREEN FIELD

OVERLAY TAXIWAYS B, D AND E:
REHABILITATE FRONTAGE APRON PAVEMENT

AIP PROJECT NO. 3-17-0036-B7
IDA PROJECT NO. C73-3436

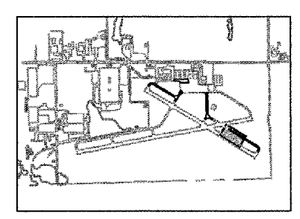

KEY PLAN

No.	Drawing Issue Description	Date	By

Date

11 MARCH 2005

Sheet Title

PLAN AND PROFILE
TAXIWAY E
STA 420+16.91 TO
STA 424+50

843-04B8007	Project Number
KLK	02/03/05 Layout By / Date
KLK,TMM	02/03/05 Designed By / Date
RMH	03/11/05 Reviewed By / Date
KLK	DSY Drawn By

Sheet No. 18

K:\DWGS\00843\04B8007\DRAWINGS\SHEETS\18-P&P TAXI E.DWG MAR 17, 2005 9:44AM KLK