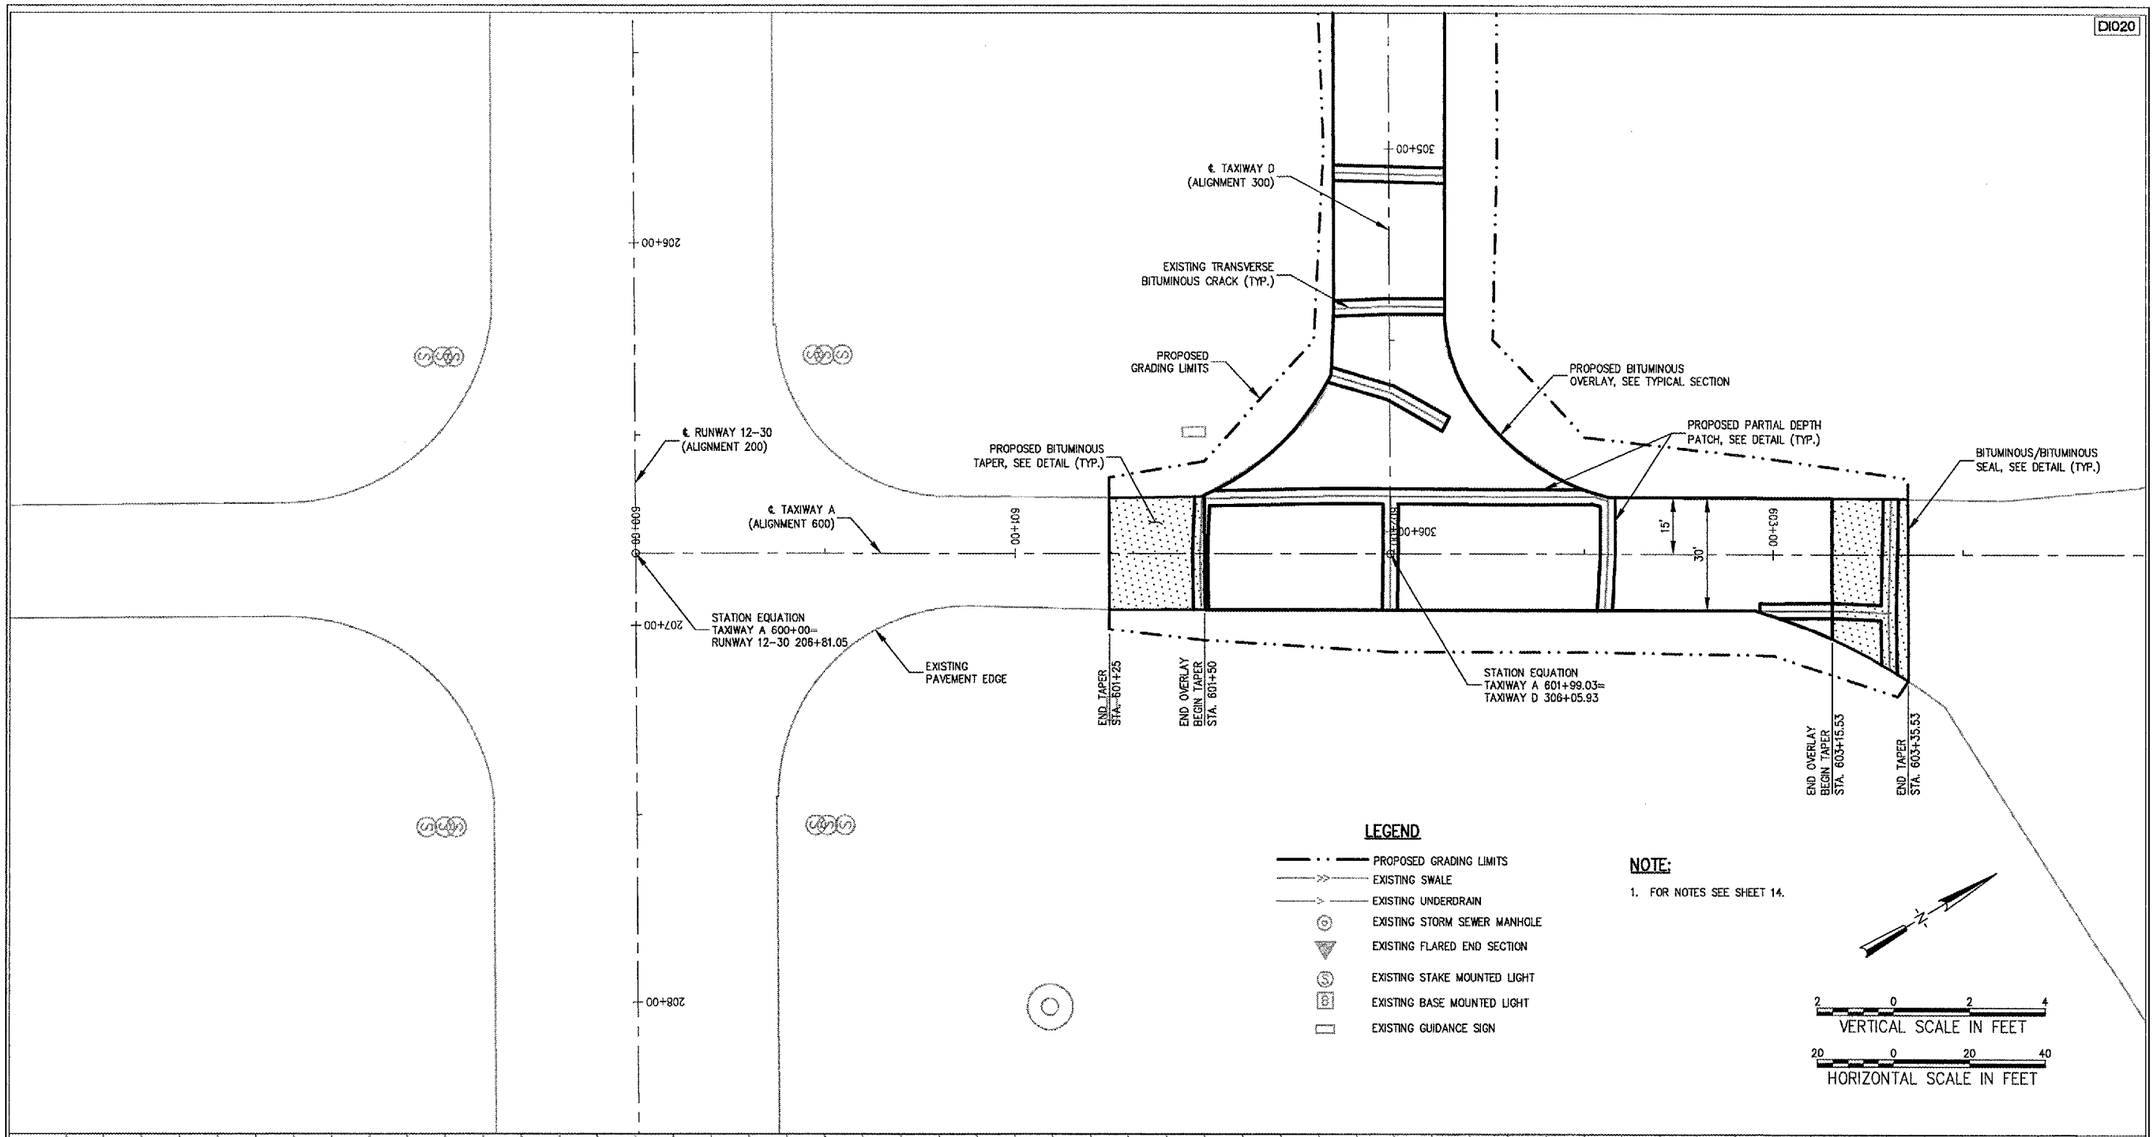

HANSON
HANSON PROFESSIONAL SERVICES INC.
815 Commerce Drive Suite 200
Oak Brook, Illinois 60523
Telephone: 630.990.3800
Fax: 630.990.3801

City of Dixon
CITY OF DIXON, ILLINOIS
Post Office Box 386
Dixon, Illinois 61021
Telephone: 815.288.1485

DIXON MUNICIPAL AIRPORT
CHARLES R. WALGREEN FIELD

OVERLAY TAXIWAYS B, D AND E; REHABILITATE FRONTAGE APRON PAVEMENT

AIP PROJECT NO. 3-17-0036-B7
IDA PROJECT NO. C73-3436

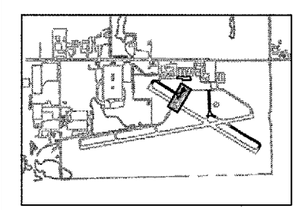

KEY PLAN

No.	Drawing Issue Description	Date	By

Date
11 MARCH 2005

Sheet Title
PLAN AND PROFILE
TAXIWAY A
STA 601+25 TO
STA 603+35.53

843-04B8007
Project Number
KLK 02/03/05
Layout By Date
KLK,TMM 02/03/05
Designed By Date
RMH 03/11/05
Reviewed By Date
KLK | DSY | ---
Drawn By

21
Sheet No.

I:\04JOBS\00843\04B8007\DRAWINGS\SHEETS\21-P&P TAXI A.DWG MAR 22, 2005 10:09AM KLK