DI020

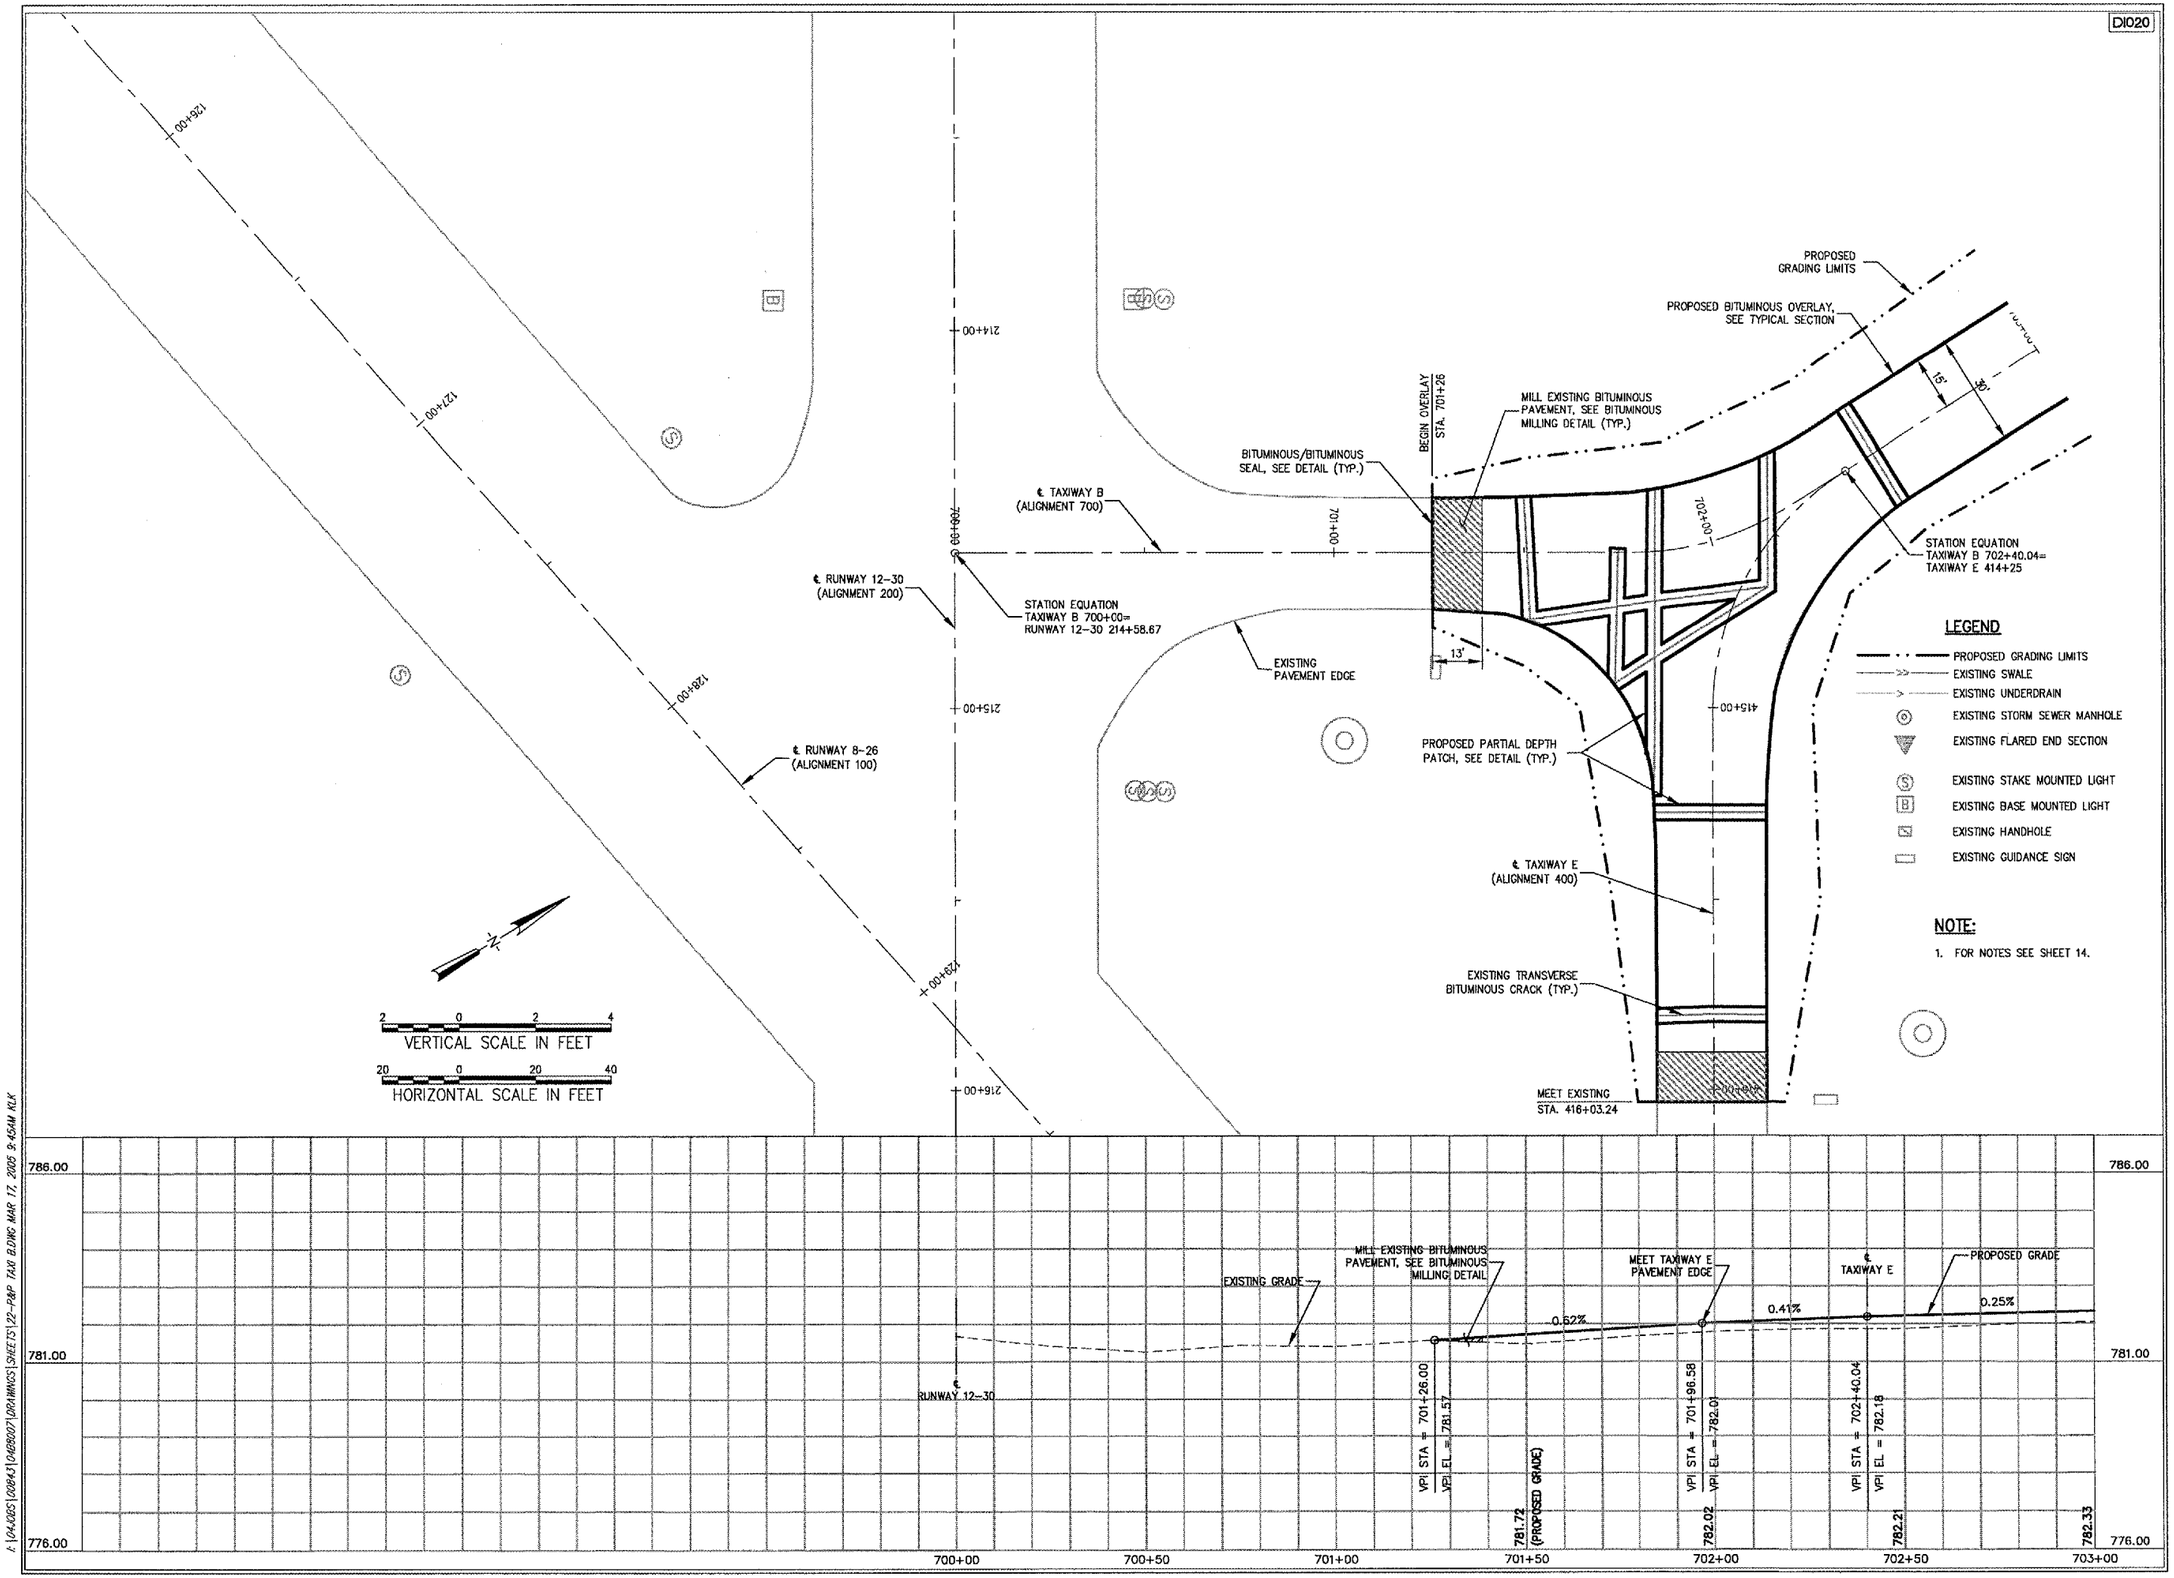

HANSON

HANSON PROFESSIONAL SERVICES INC.

815 Commerce Drive Suite 200
Oak Brook, Illinois 60523
Telephone: 630.990.3800
Fax: 630.990.3801

City of Dixon

CITY OF DIXON, ILLINOIS

Post Office Box 386
Dixon, Illinois 61021
Telephone: 815.288.1485

DIXON MUNICIPAL AIRPORT
CHARLES R. WALGREEN FIELD

OVERLAY TAXIWAYS B, D AND E;
REHABILITATE FRONTAGE APRON
PAVEMENT

AIP PROJECT NO. 3-17-0036-B7
IDA PROJECT NO. C73-3436

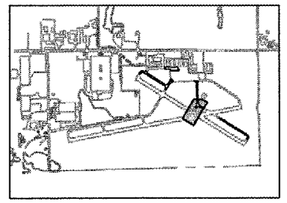

KEY PLAN

No.	Drawing Issue Description	Date	By

Date

11 MARCH 2005

Sheet Title

PLAN AND PROFILE
TAXIWAY B
STA 701+26 TO
STA 703+00

843-04B8007	Project Number
KLK 02/03/05	Layout By / Date
KLK,TMM 02/03/05	Designed By / Date
RMH 03/11/05	Reviewed By / Date
KLK | DSY | ---	Drawn By

22

Sheet No.

I:\04JOBS\04B43\04B8007\DRAWINGS\SHEETS\22-P&P TAXI BLDNG MAR 17, 2005 9:45AM KLK