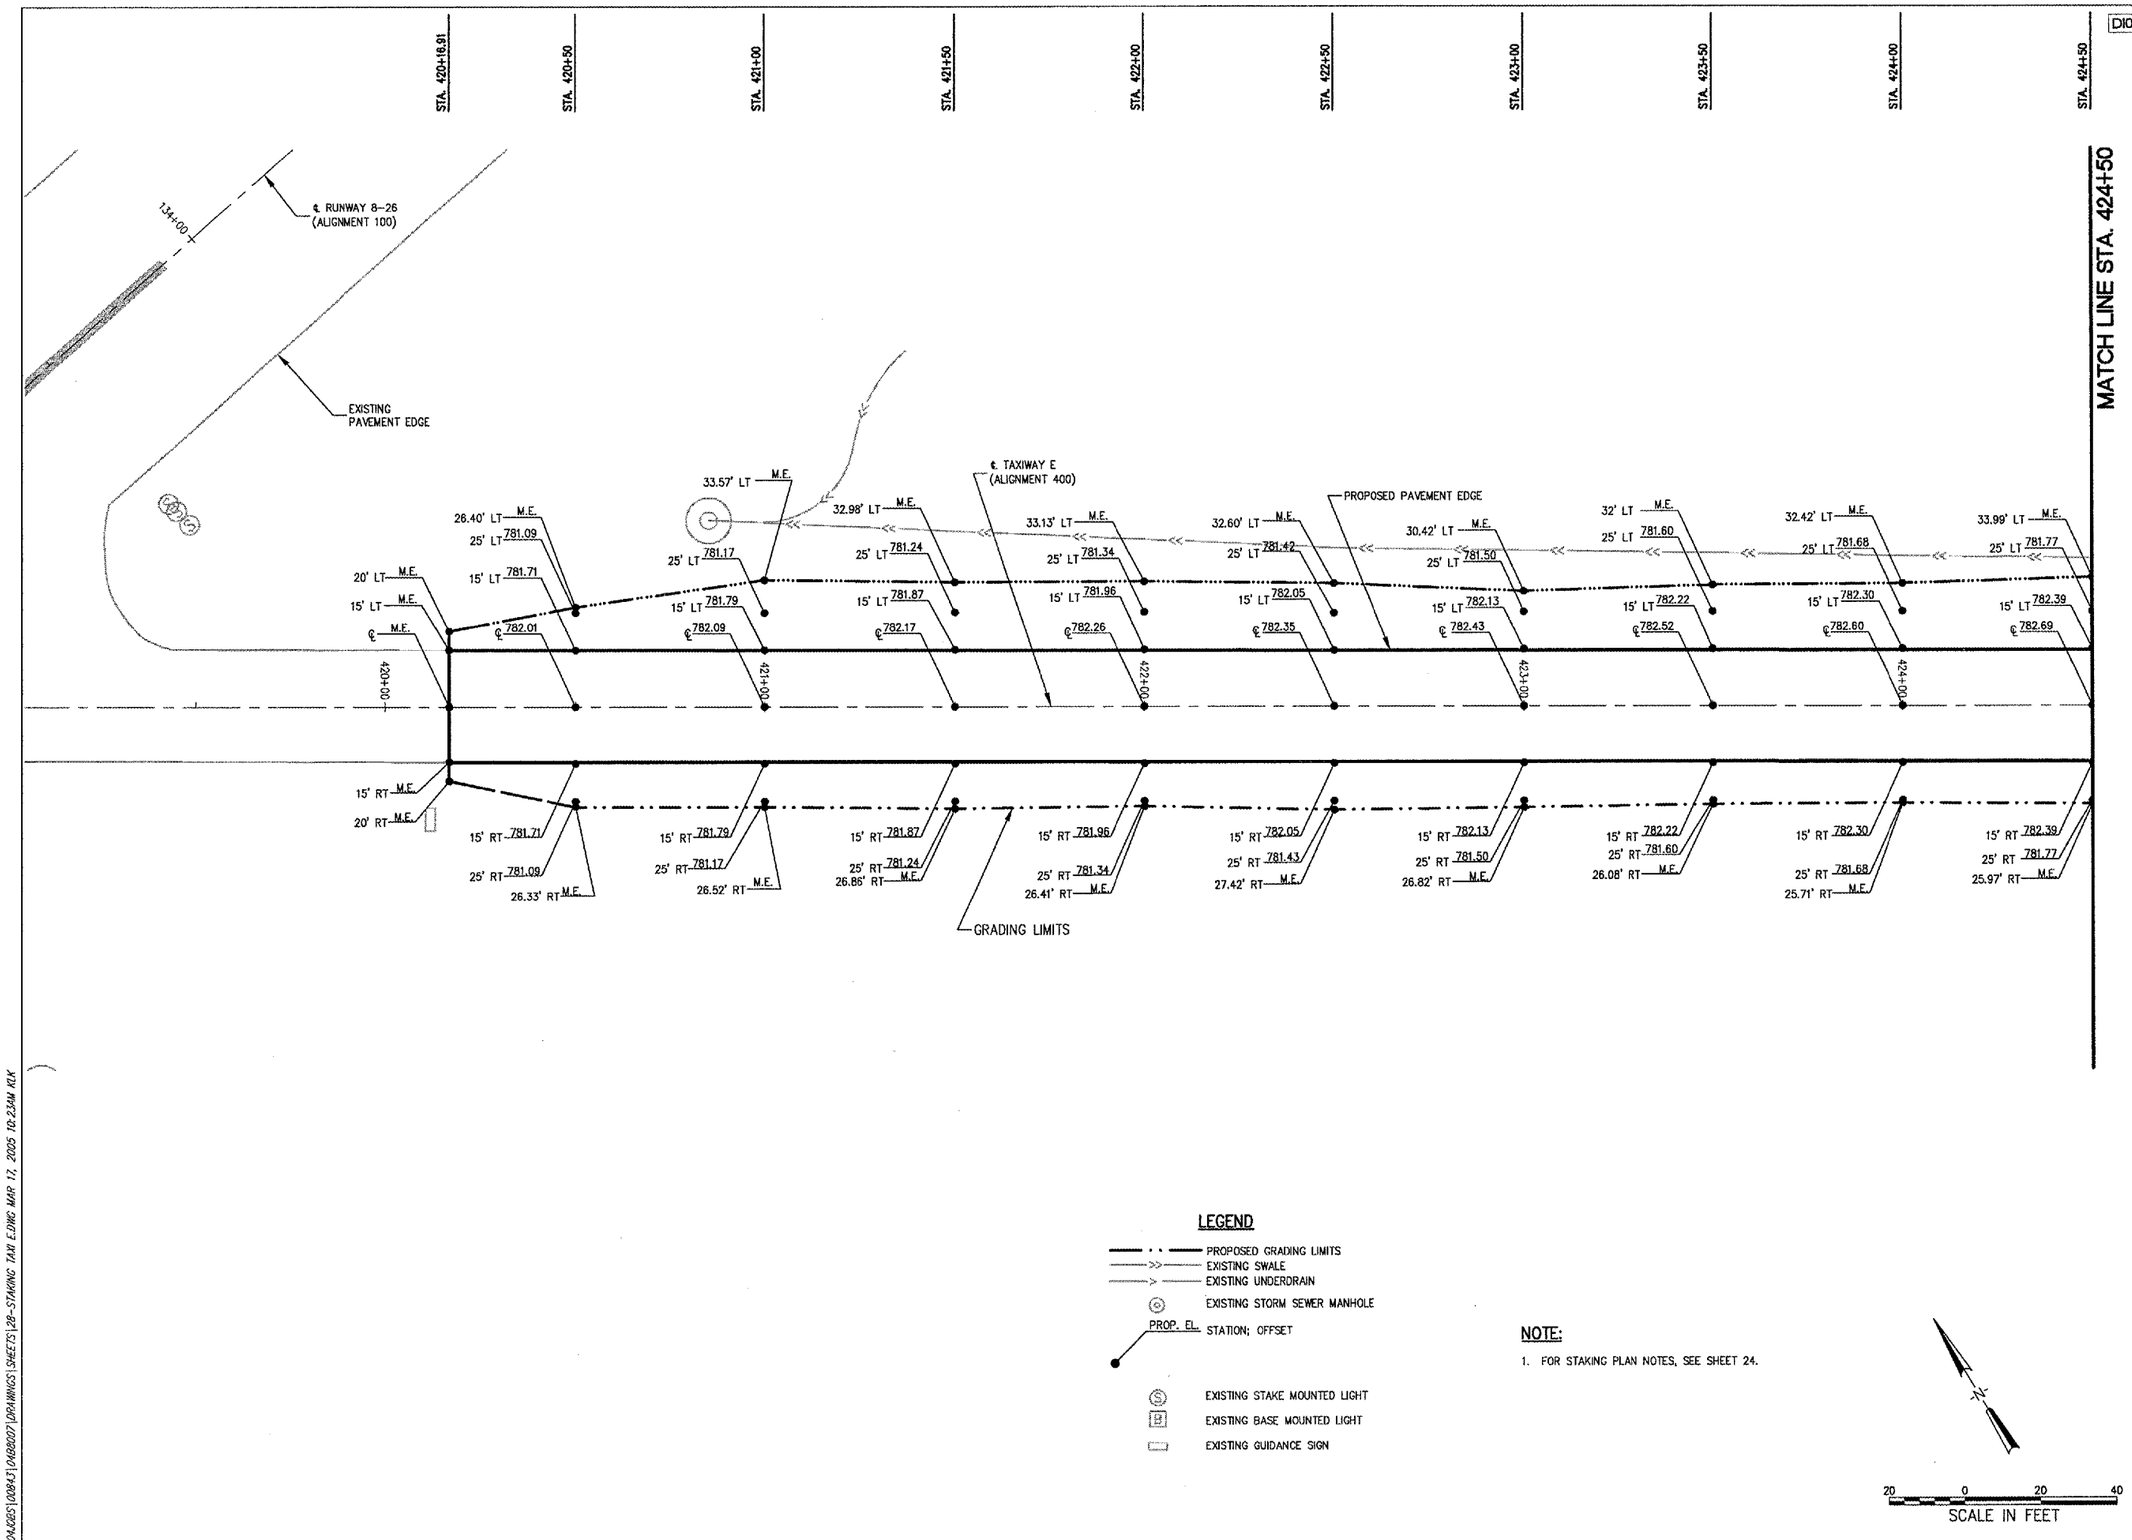

D1020

L:\OAKDBS\00843\04B8007\DRAWINGS\SHEETS\28-STAKING TAXIWAY E.DWG MAR 11, 2005 10:23AM KLK

HANSON

HANSON PROFESSIONAL SERVICES INC.

815 Commerce Drive Suite 200
Oak Brook, Illinois 60523
Telephone: 630.990.3800
Fax: 630.990.3801

City of Dixon

CITY OF DIXON, ILLINOIS

Post Office Box 386
Dixon, Illinois 61021
Telephone: 815.288.1485

DIXON MUNICIPAL AIRPORT
CHARLES R. WALGREEN FIELD

OVERLAY TAXIWAYS B, D AND E:
REHABILITATE FRONTAGE APRON PAVEMENT

AIP PROJECT NO. 3-17-0036-B7
IDA PROJECT NO. C73-3436

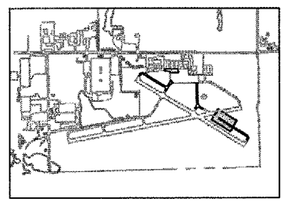

KEY PLAN

No.	Drawing Issue Description	Date	By

Date

11 MARCH 2005

Sheet Title

STAKING PLAN
TAXIWAY E
STA 420+16.91 TO
STA 424+50

843-04B8007
Project Number

KLK 02/03/05
Layout By Date

KLK,TMM 02/03/05
Designed By Date

RMH 03/11/05
Reviewed By Date

KLK | DSY | ---
Drawn By

28
Sheet No.