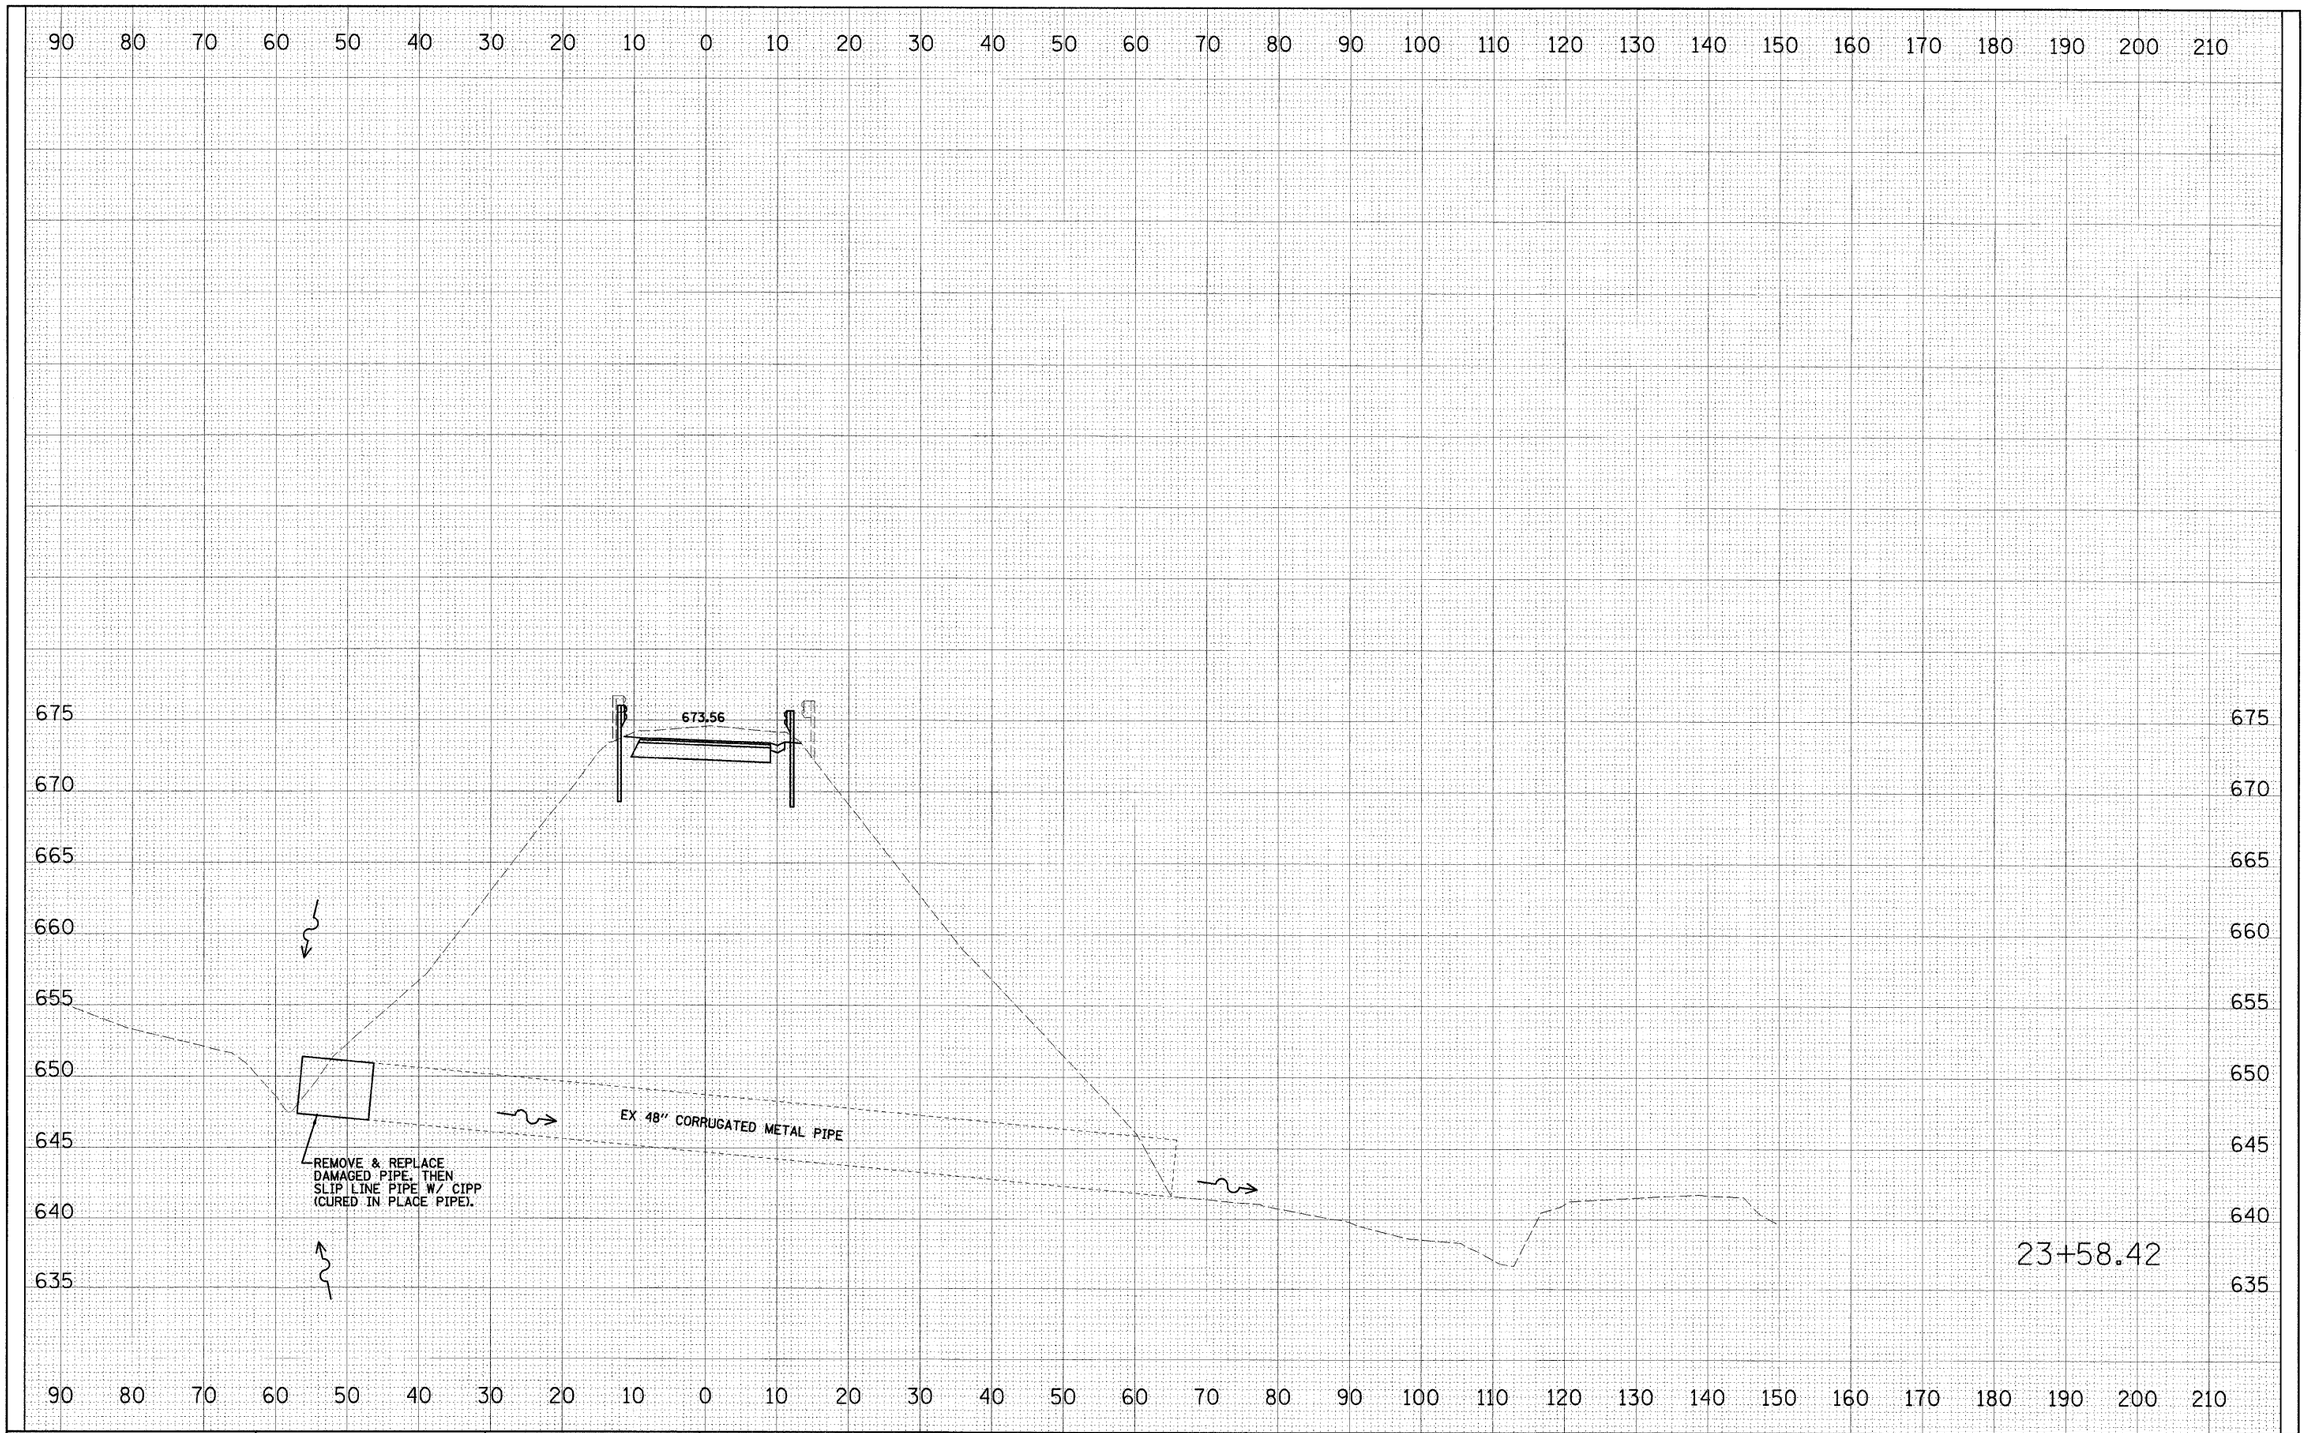


| FINAL SURVEY | SURVEYED | BY | DATE |
|---|---|---|---|
| | PLOTTED | | |
| NOTE BOOK | TEMPLATE | | |
| | AREAS | | |
| NO. | AREAS CHECKED | | |

| ORIGINAL SURVEY | SURVEYED | BY | DATE |
|---|---|---|---|
| | PLOTTED | | |
| NOTE BOOK | TEMPLATE | | |
| | AREAS | | |
| NO. | AREAS CHECKED | | |

| | | | |
|---|---|---|---|
| FILE NAME = $FILEL$ | USER NAME = $USER$ | DESIGNED - PJM | REVISED - 01-14-11 |
| | | DRAWN - JJO | REVISED - |
| | PLOT SCALE = $SCALE$ | CHECKED - RGD | REVISED - |
| | PLOT DATE = $DATE$ | DATE - 10-29-10 | REVISED - |

**STATE OF ILLINOIS**
**DEPARTMENT OF TRANSPORTATION**

**SOUTH SLOPE ROAD**
**CROSS SECTIONS**

SCALE: SHEET NO. 26 OF 36 SHEETS | STA. 23+58.42 TO STA. 23+58.42

| F.A. RTE. | SECTION | COUNTY | TOTAL SHEETS | SHEET NO. |
|---|---|---|---|---|
| | SOUTH SLOPE ROAD | CARROLL | 36 | 26 |
| | | CONTRACT NO. 46166 | | |
| FED. ROAD DIST. NO. | ILLINOIS | FED. AID PROJECT | | |