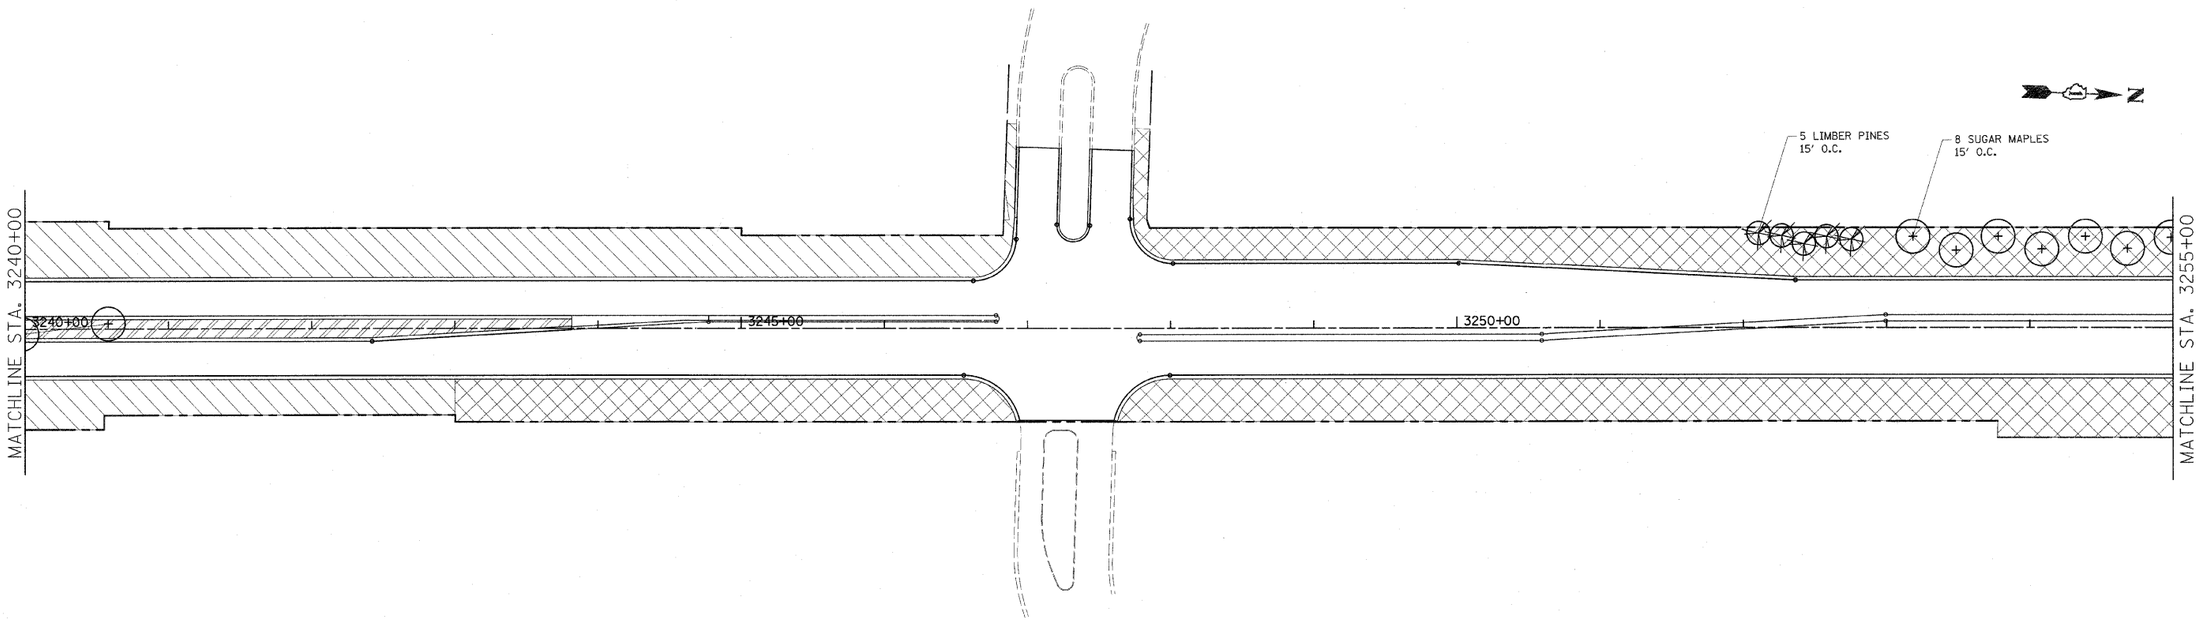

FILE NAME = c:\pw_work\pwidot\bauerdl\d0240764\M115D1-sht-landscp.dgn	USER NAME = bauerdl	DESIGNED -	REVISED -	STATE OF ILLINOIS DEPARTMENT OF TRANSPORTATION	LANDSCAPING PLANS IL. RTE. 59 (I-55 TO IL. RTE. 126)	F.A.P. RTE.	SECTION	COUNTY	TOTAL SHEETS	SHEET NO.
		DRAWN -	REVISED -			338	114-LS-1	WILL	28	13
	PLOT SCALE = 50.0014 ' / IN.	CHECKED -	REVISED -					CONTRACT NO. 60M67		
	PLOT DATE = 2/9/2011	DATE -	REVISED -		SCALE: 1"=50' / SHEET NO. 9 OF 21 SHEETS / STA. 3240+00 TO STA. 3255+00			ILLINOIS FED. AID PROJECT		