PLAINFIELD
SOUTH GATEWAY MEDIAN BED - STA. 3111+36 TO STA. 3212+15 (115 SQ. YDS.)

PERENNIAL PLANTS, ORNAMENTAL TYPE, GALLON POT - 9.20 UNITS

BAPTISTA X BICOLOR 'STARLITE' (STARLITE PRAIRIEBLUES FALSE INDIGO) 18" O.C. - (60%)
ANDROPOGAN GERARDII (BIG BLUESTEM) 18" O.C. - (40%)

ECHINECEA 'ROCKY TOP HYBRIDS' (TENNESSEE CONEFLOWER) - 12" O.C. - (60%)
ANDROPOGAN SCOPARIUS (LITTLE BLUESTEM) 12" O.C. - (40%)

RUDBECKIA FULGIDA 'VIETTE'S LITTLE SUZY' (LITTLE SUZY BLACK-EYED SUSAN) 12" O.C. - (60%)
SPOROBOLUS HETEROLEPSIS 'TARA' (DWARF PRAIRIE DROPSEED) 12" O.C. - (40%)

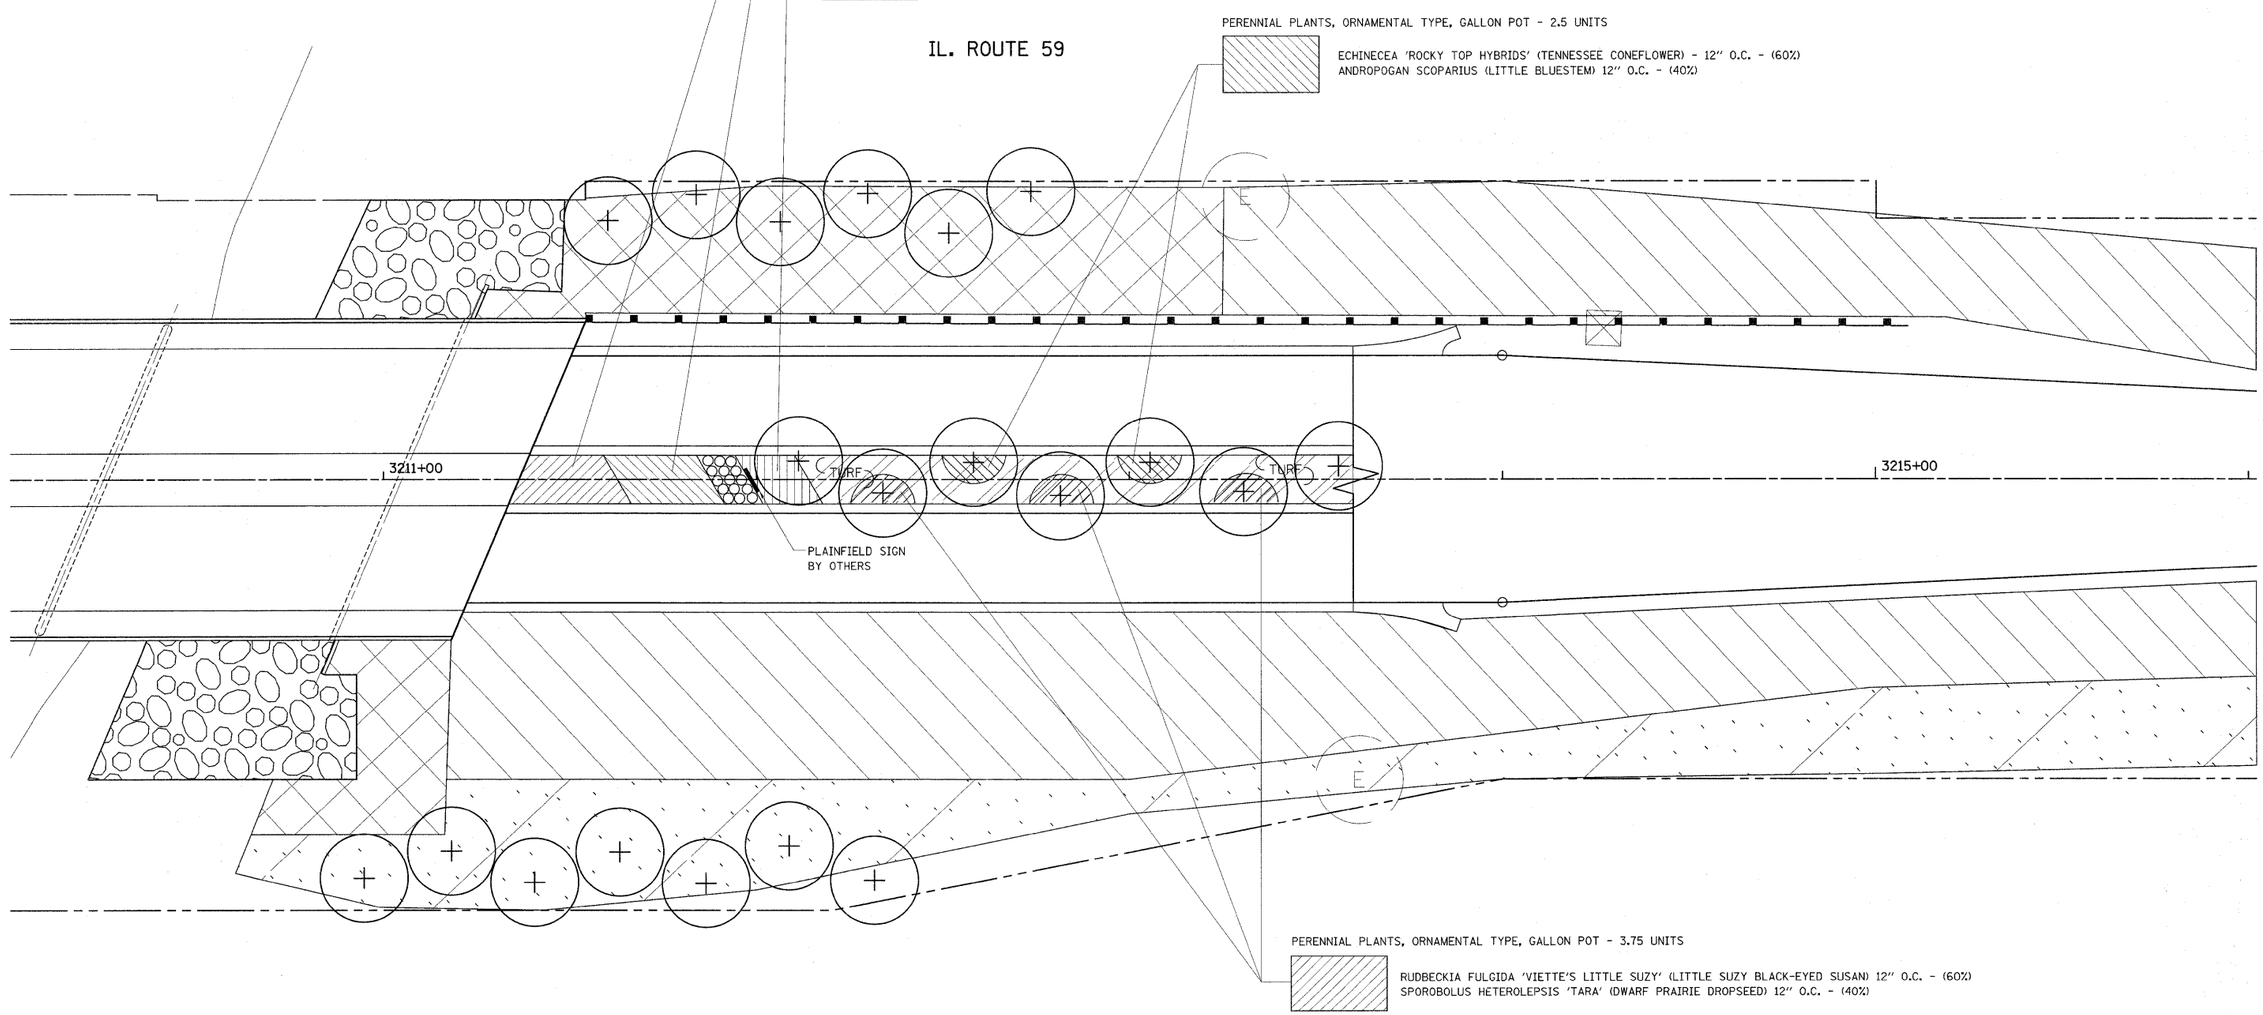

FILE NAME = c:\pw_work\pwidot\bauerdl\d0240764\M115101-sht-landscp.dgn	USER NAME = bauerdl	DESIGNED -	REVISED -	STATE OF ILLINOIS DEPARTMENT OF TRANSPORTATION	PLAINFIELD SOUTH GATEWAY MEDIAN LANDSCAPE DETAIL IL. ROUTE 59 (I-55 TO IL RTE. 126)	F.A.P. RTE.	SECTION	COUNTY	TOTAL SHEETS	SHEET NO.
		DRAWN -	REVISED -			338	114-LS-1	WILL	28	24
	PLOT SCALE = 20.0000 ' / IN.	CHECKED -	REVISED -					CONTRACT NO. 60M67		
	PLOT DATE = 2/9/2011	DATE -	REVISED -		SCALE: 1"=20' / SHEET NO. 20 OF 21 SHEETS / STA. 3211+36 TO STA. 3214+60		ILLINOIS	FED. AID PROJECT		