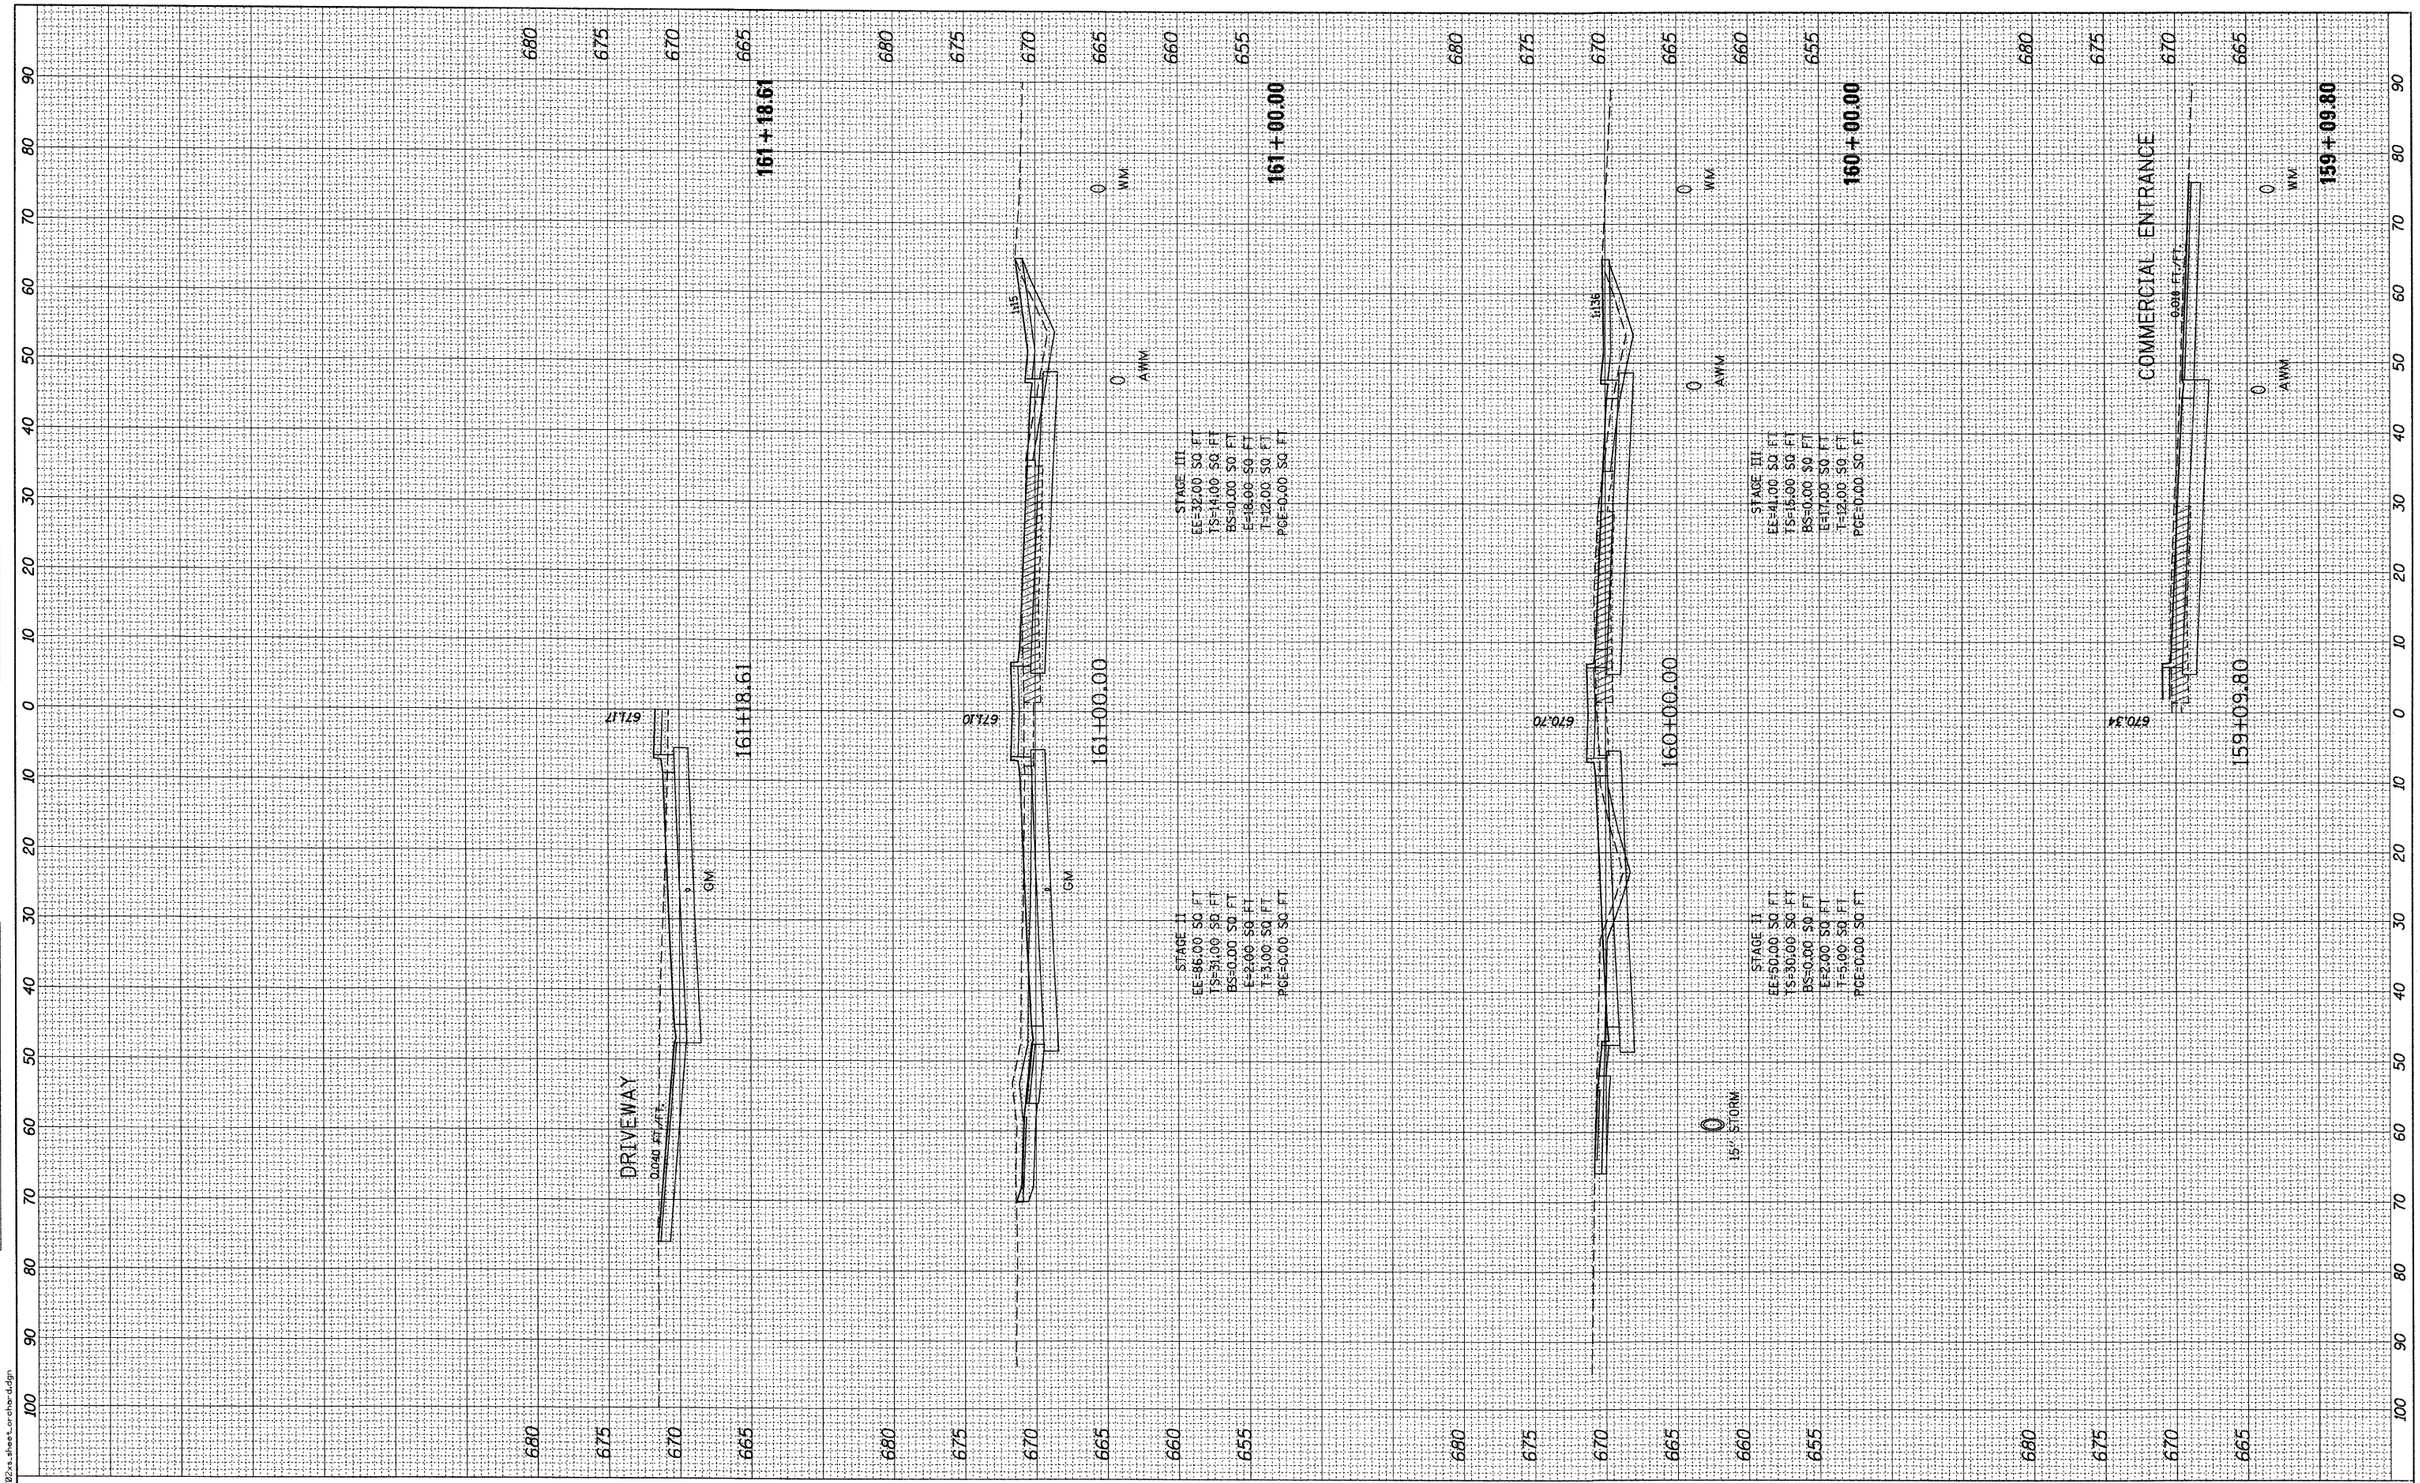

PROFILE		BY	DATE
NOTE BOOK	SURVEYED		
	PLOTTED		
	ALIGNMENT CHECKED		
	RT. OF WAY CHECKED		
NO.	BM. NOTED		
	STRUCTURE NOTATNS CHKD		

PLAN		BY	DATE
NOTE BOOK	SURVEYED		
	PLOTTED		
	ALIGNMENT CHECKED		
	RT. OF WAY CHECKED		
NO.	CADD FILE NAME		

rjngroup
Excellence through Ownership
200 West Front Street
Wheaton, Il 60187

DESIGNED - MK	REVISED -		
DRAWN - DW	REVISED -		
CHECKED - MH	REVISED -		
DATE - 12/20/2010	REVISED -		

KANE COUNTY
DIVISION OF TRANSPORTATION
ORCHARD ROAD RECONSTRUCTION

ORCHARD ROAD CROSS SECTIONS

SCALE: 1" = 10' | SHEET NO. 19 OF 47 SHEETS | STA. 159+09.80 TO STA. 161+18.61

F.A.P RTE.	SECTION	COUNTY	TOTAL SHEETS	SHEET NO.
336	99-00232-01-WR	KANE	215	186

CONTRACT NO. 63541

ILLINOIS | FED. AID PROJECT

18.0000 / / IN.
dwebb
12/17/2010
K:\11777R2\CAD\Sheets\177R2xs-sheet_orchard.dgn