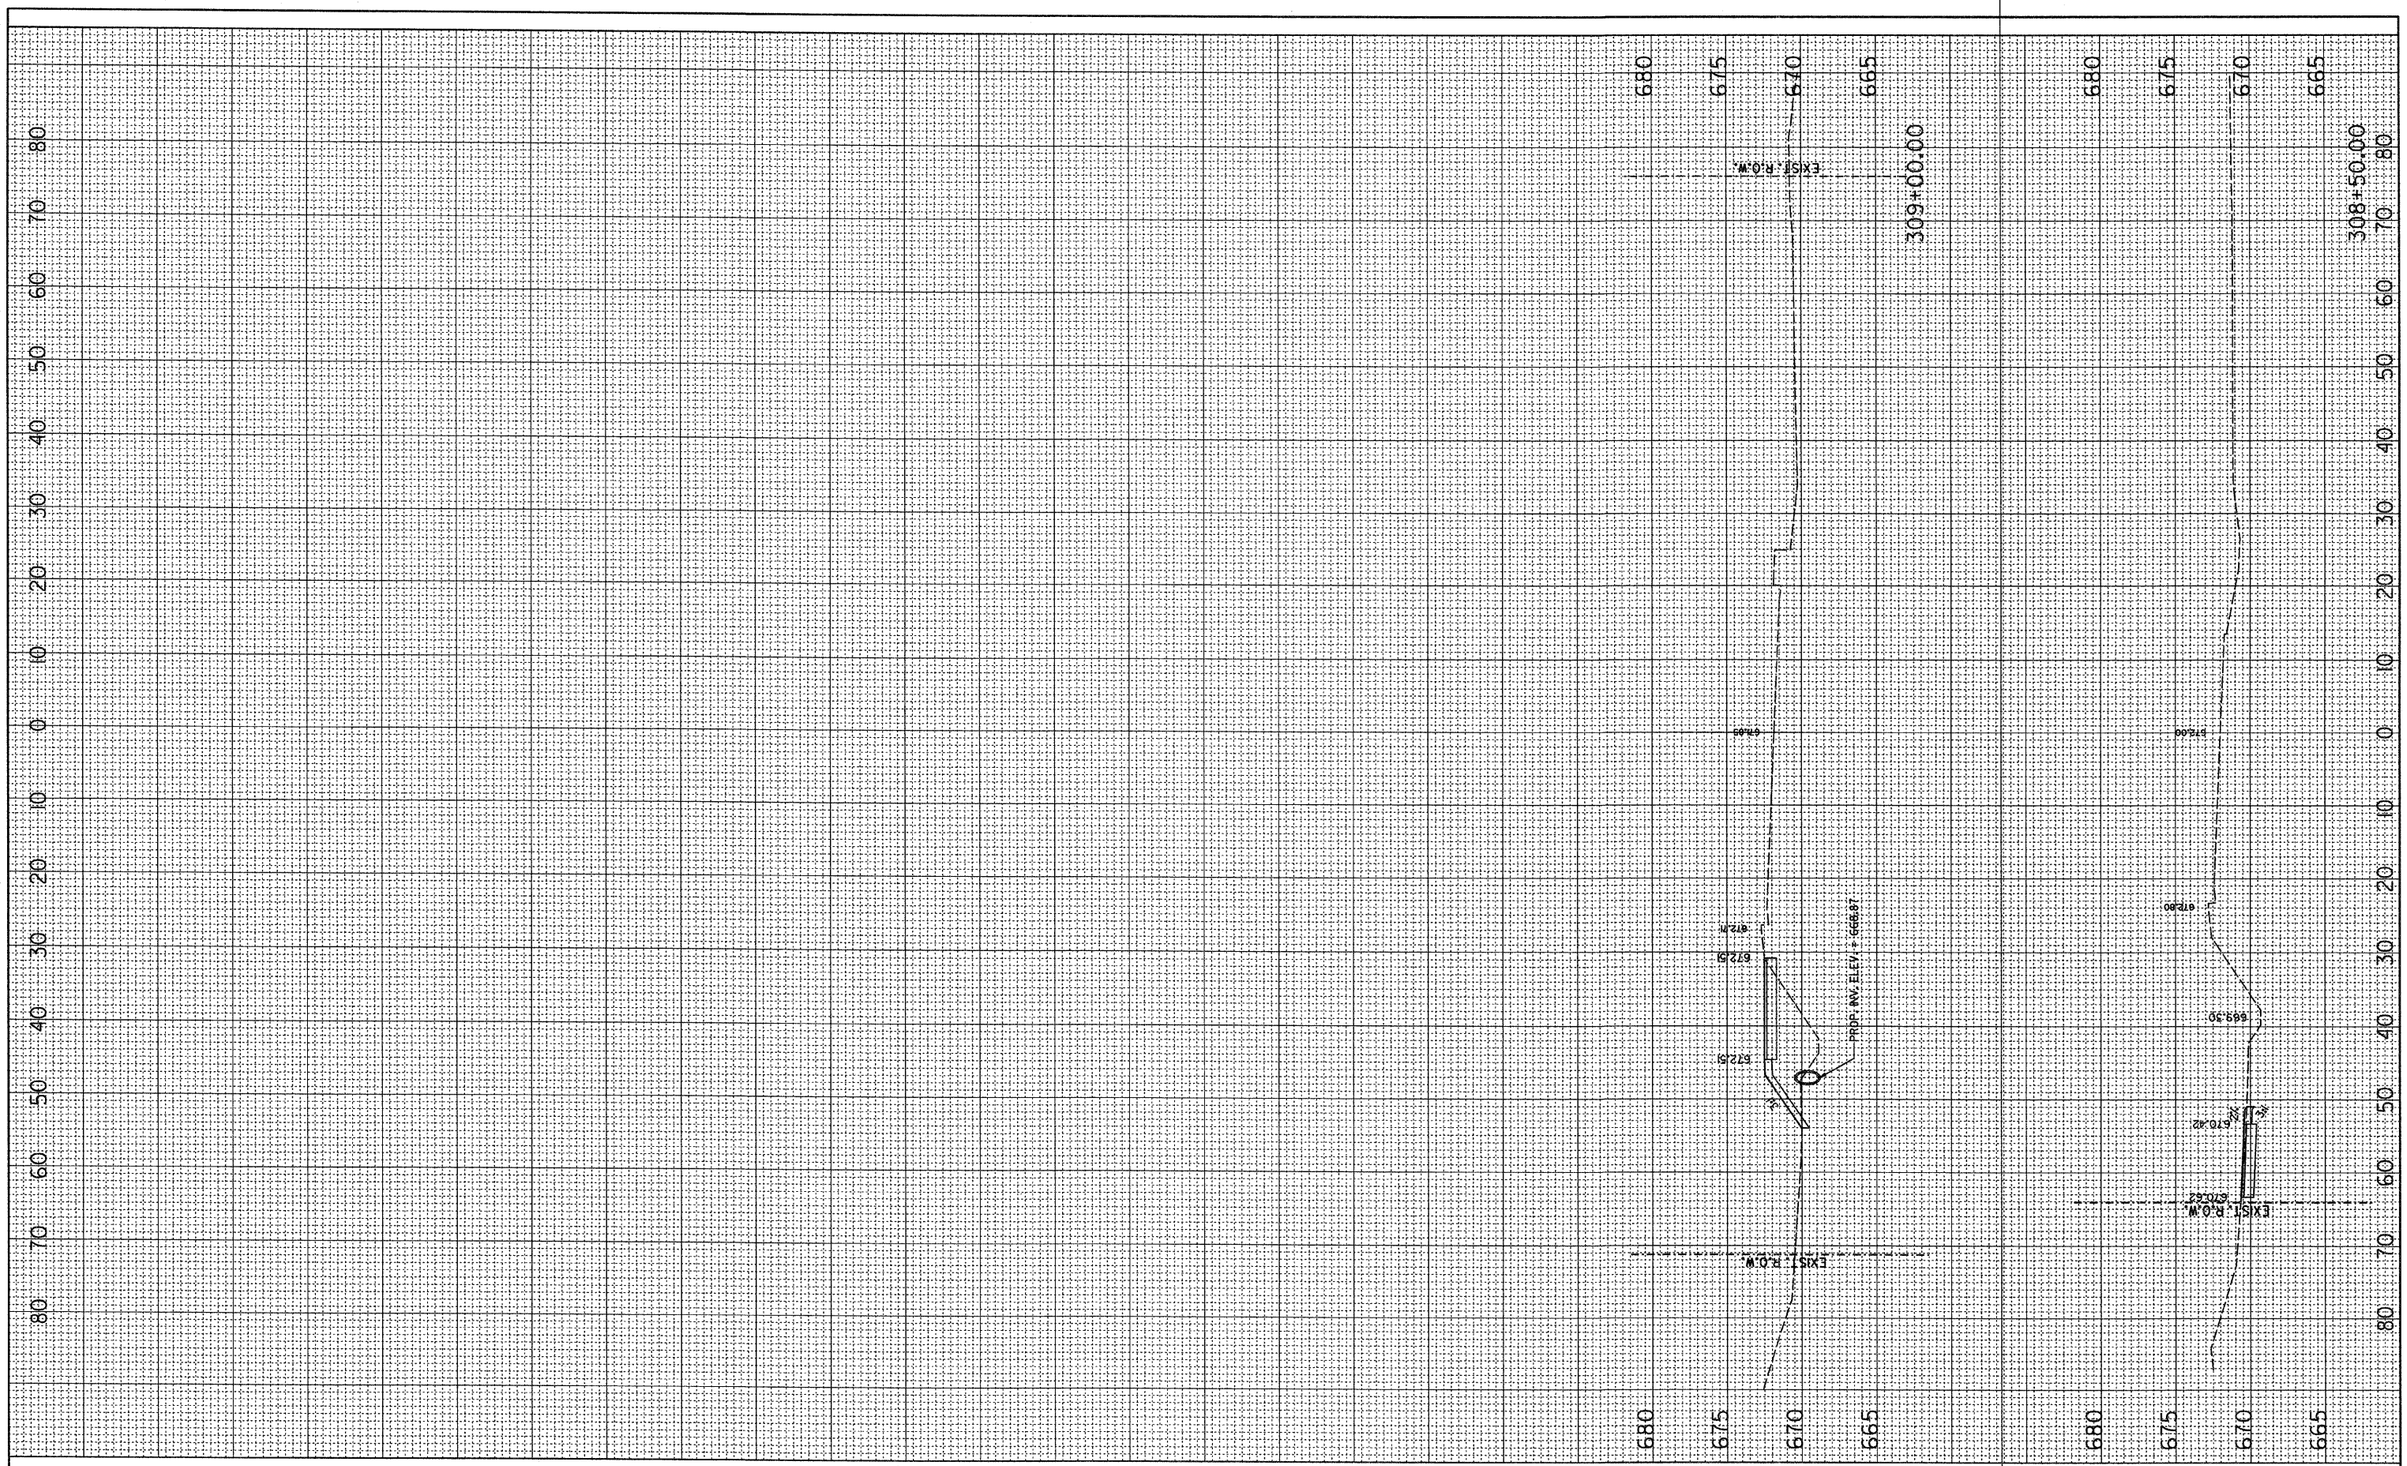

FINAL SURVEY		BY	DATE
NOTE BOOK	SURVEYED		
	PLOTTED		
	TEMPLATE		
	AREAS		
NO.	AREAS CHECKED		

ORIGINAL SURVEY		BY	DATE
NOTE BOOK	SURVEYED		
	PLOTTED		
	TEMPLATE		
	AREAS		
NO.	AREAS CHECKED		

FILE NAME = $FILEL$	USER NAME = $USER$	DESIGNED -	REVISED -
		CHECKED -	REVISED -
	PLOT SCALE = $SCALE$	DRAWN -	REVISED -
	PLOT DATE = $DATE$	CHECKED -	REVISED -

KANE COUNTY
DIVISION OF TRANSPORTATION

JERICHO ROAD BIKEPATH

SCALE: | SHEET NO. OF SHEETS | STA. TO STA.

F.A.P. RTE.	SECTION	COUNTY	TOTAL SHEETS	SHEET NO.
336	99-00232-01-WR	KANE	215	199
		CONTRACT NO.		
FED. ROAD DIST. NO.	ILLINOIS	FED. AID PROJECT		

...\Plans\99XS.dgn 12/17/2010 11:00:14 AM