Traffic Control Plan
Stage II

Refer to Standard 701606-06 for additional details, signing & devices.

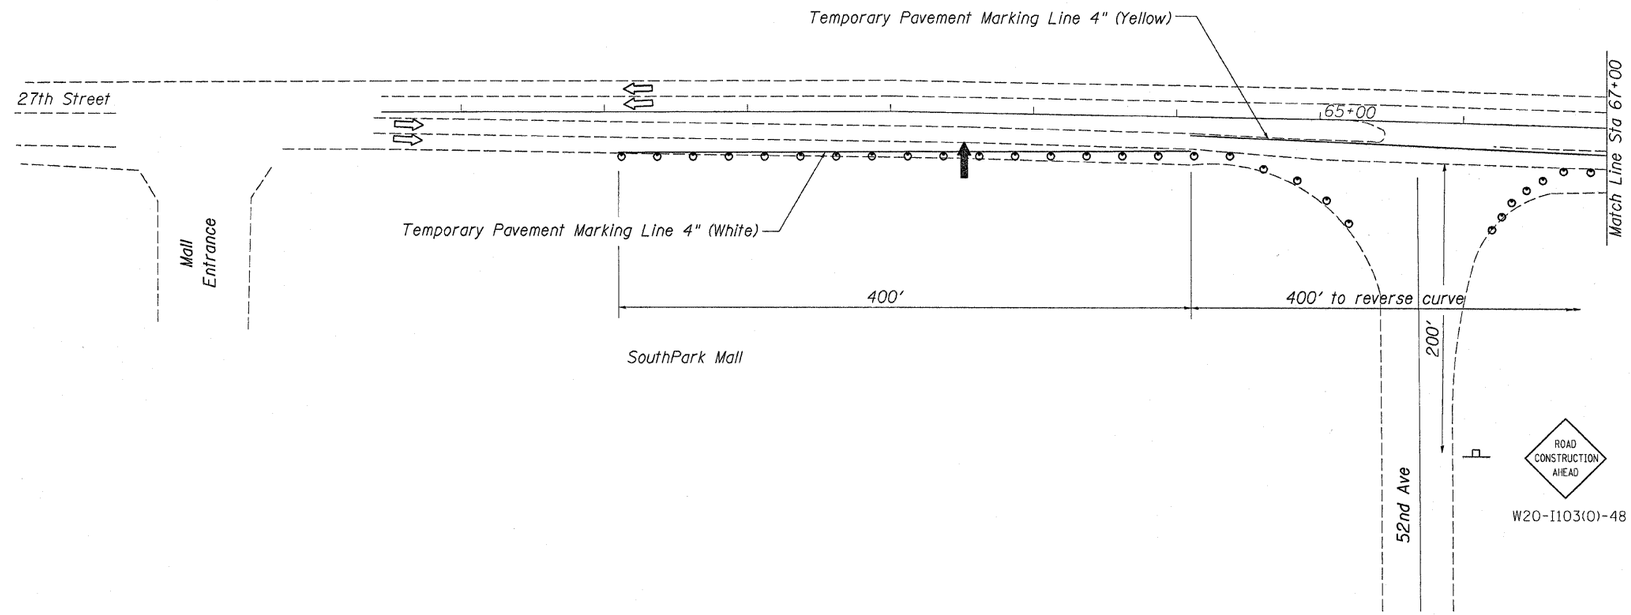

Work Zone Pavement Marking Removal

	Square Feet
Stage I	2967
Stage II	2783
	5750 Square Feet

Upon project completion re-stripe pavement 300' either side of and including the bridge deck

Paint Pavement Marking 4"

Double Yellow (300' + 920' (bridge) + 300') x 2	3040
White edgelines (300' + 920' (bridge) + 300') x 2	3040
White skip dash ((300' + 920' (bridge) + 300') x 2)/3	1014
Total	7094 Feet

FILE NAME = O:\BR\CADD plans\Rock Island County\0810047\2010\0810047.dgn	USER NAME = lnkdj	DESIGNED - ___	REVISED - ___ _____
		DRAWN - ___	REVISED - ___ _____
	PLOT SCALE = 50.0000 ' / IN.	CHECKED - ___	REVISED - ___ _____
	PLOT DATE = Fri Dec 10 10:30:53 2010	DATE - _____	REVISED - ___ _____

STATE OF ILLINOIS
DEPARTMENT OF TRANSPORTATION

STAGE II TRAFFIC CONTROL

SCALE: _____ | SHEET NO. __ OF ___ SHEETS | STA. _____ TO STA. _____

F.A.U. RTE.	SECTION	COUNTY	TOTAL SHEETS	SHEET NO.
5834	(115BR)M	Rock Island	22	8

CONTRACT NO. 64G70

ILLINOIS FED. AID PROJECT