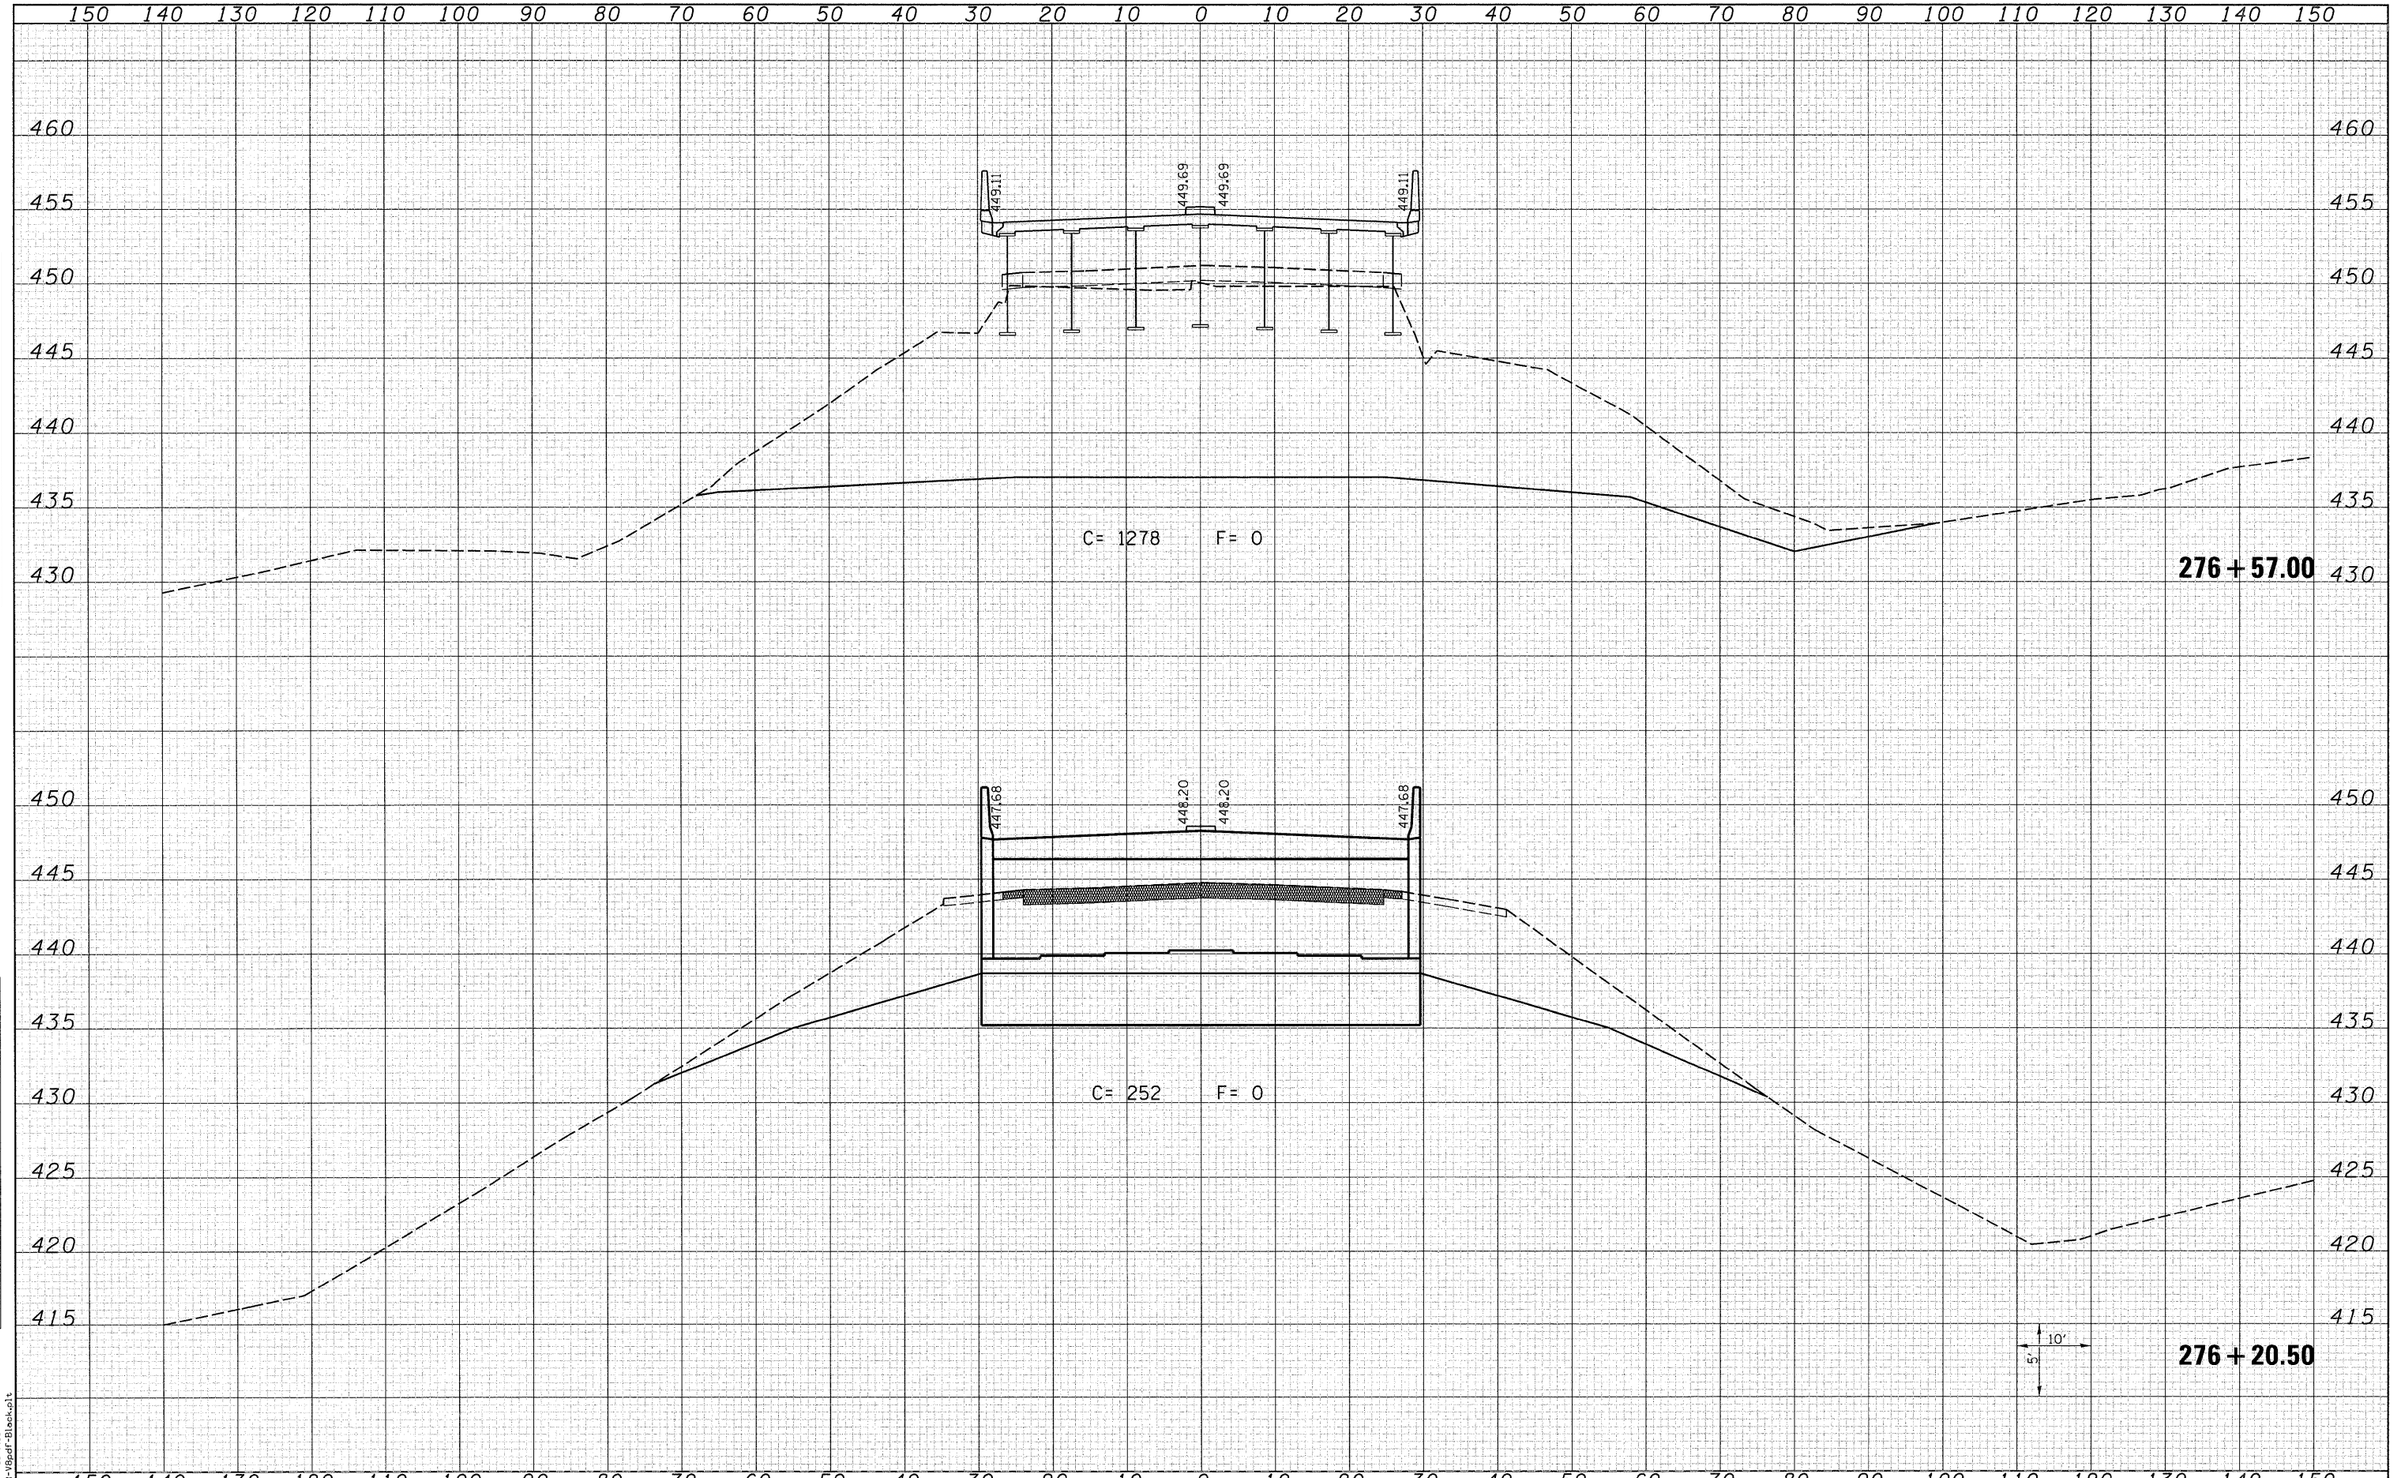

FINAL SURVEY		BY	DATE
NOTE BOOK NO.	SURVEYED		
	PLOTTED		
	TEMPLATE		
	AREAS		
	AREAS CHECKED		

ORIGINAL SURVEY		BY	DATE
NOTE BOOK NO.	SURVEYED		
	PLOTTED		
	TEMPLATE		
	AREAS		
	AREAS CHECKED		

LAST SAVED = 8/4/2010
PEN TABLE = VB-16pt.tbl
PLOT DRIVER = TR-V8pdf-Block.plt

FILE NAME = i:\07078\cad\t_plans\099-D876882-XSSht-IL3.dgn	USER NAME = beriechmann	DESIGNED -	REVISED -
		DRAWN -	REVISED -
	PLOT SCALE = 10.0005 ' / IN.	CHECKED -	REVISED -
	PLOT DATE = 8/9/2010 10:22:16 AM	DATE -	REVISED -

STATE OF ILLINOIS
DEPARTMENT OF TRANSPORTATION

HORNER & SHIFRIN, INC. ENGINEERS

IL 3 CROSS SECTIONS

SCALE: 1=10'H =5'V | SHEET NO. 12 OF 25 SHEETS | STA. 276+20.50 TO STA. 276+57.00

F.A.P. RTE.	SECTION	COUNTY	TOTAL SHEETS	SHEET NO.
312	64-1VBR	ST. CLAIR	259	240

CONTRACT NO. 76882

ILLINOIS FED. AID PROJECT