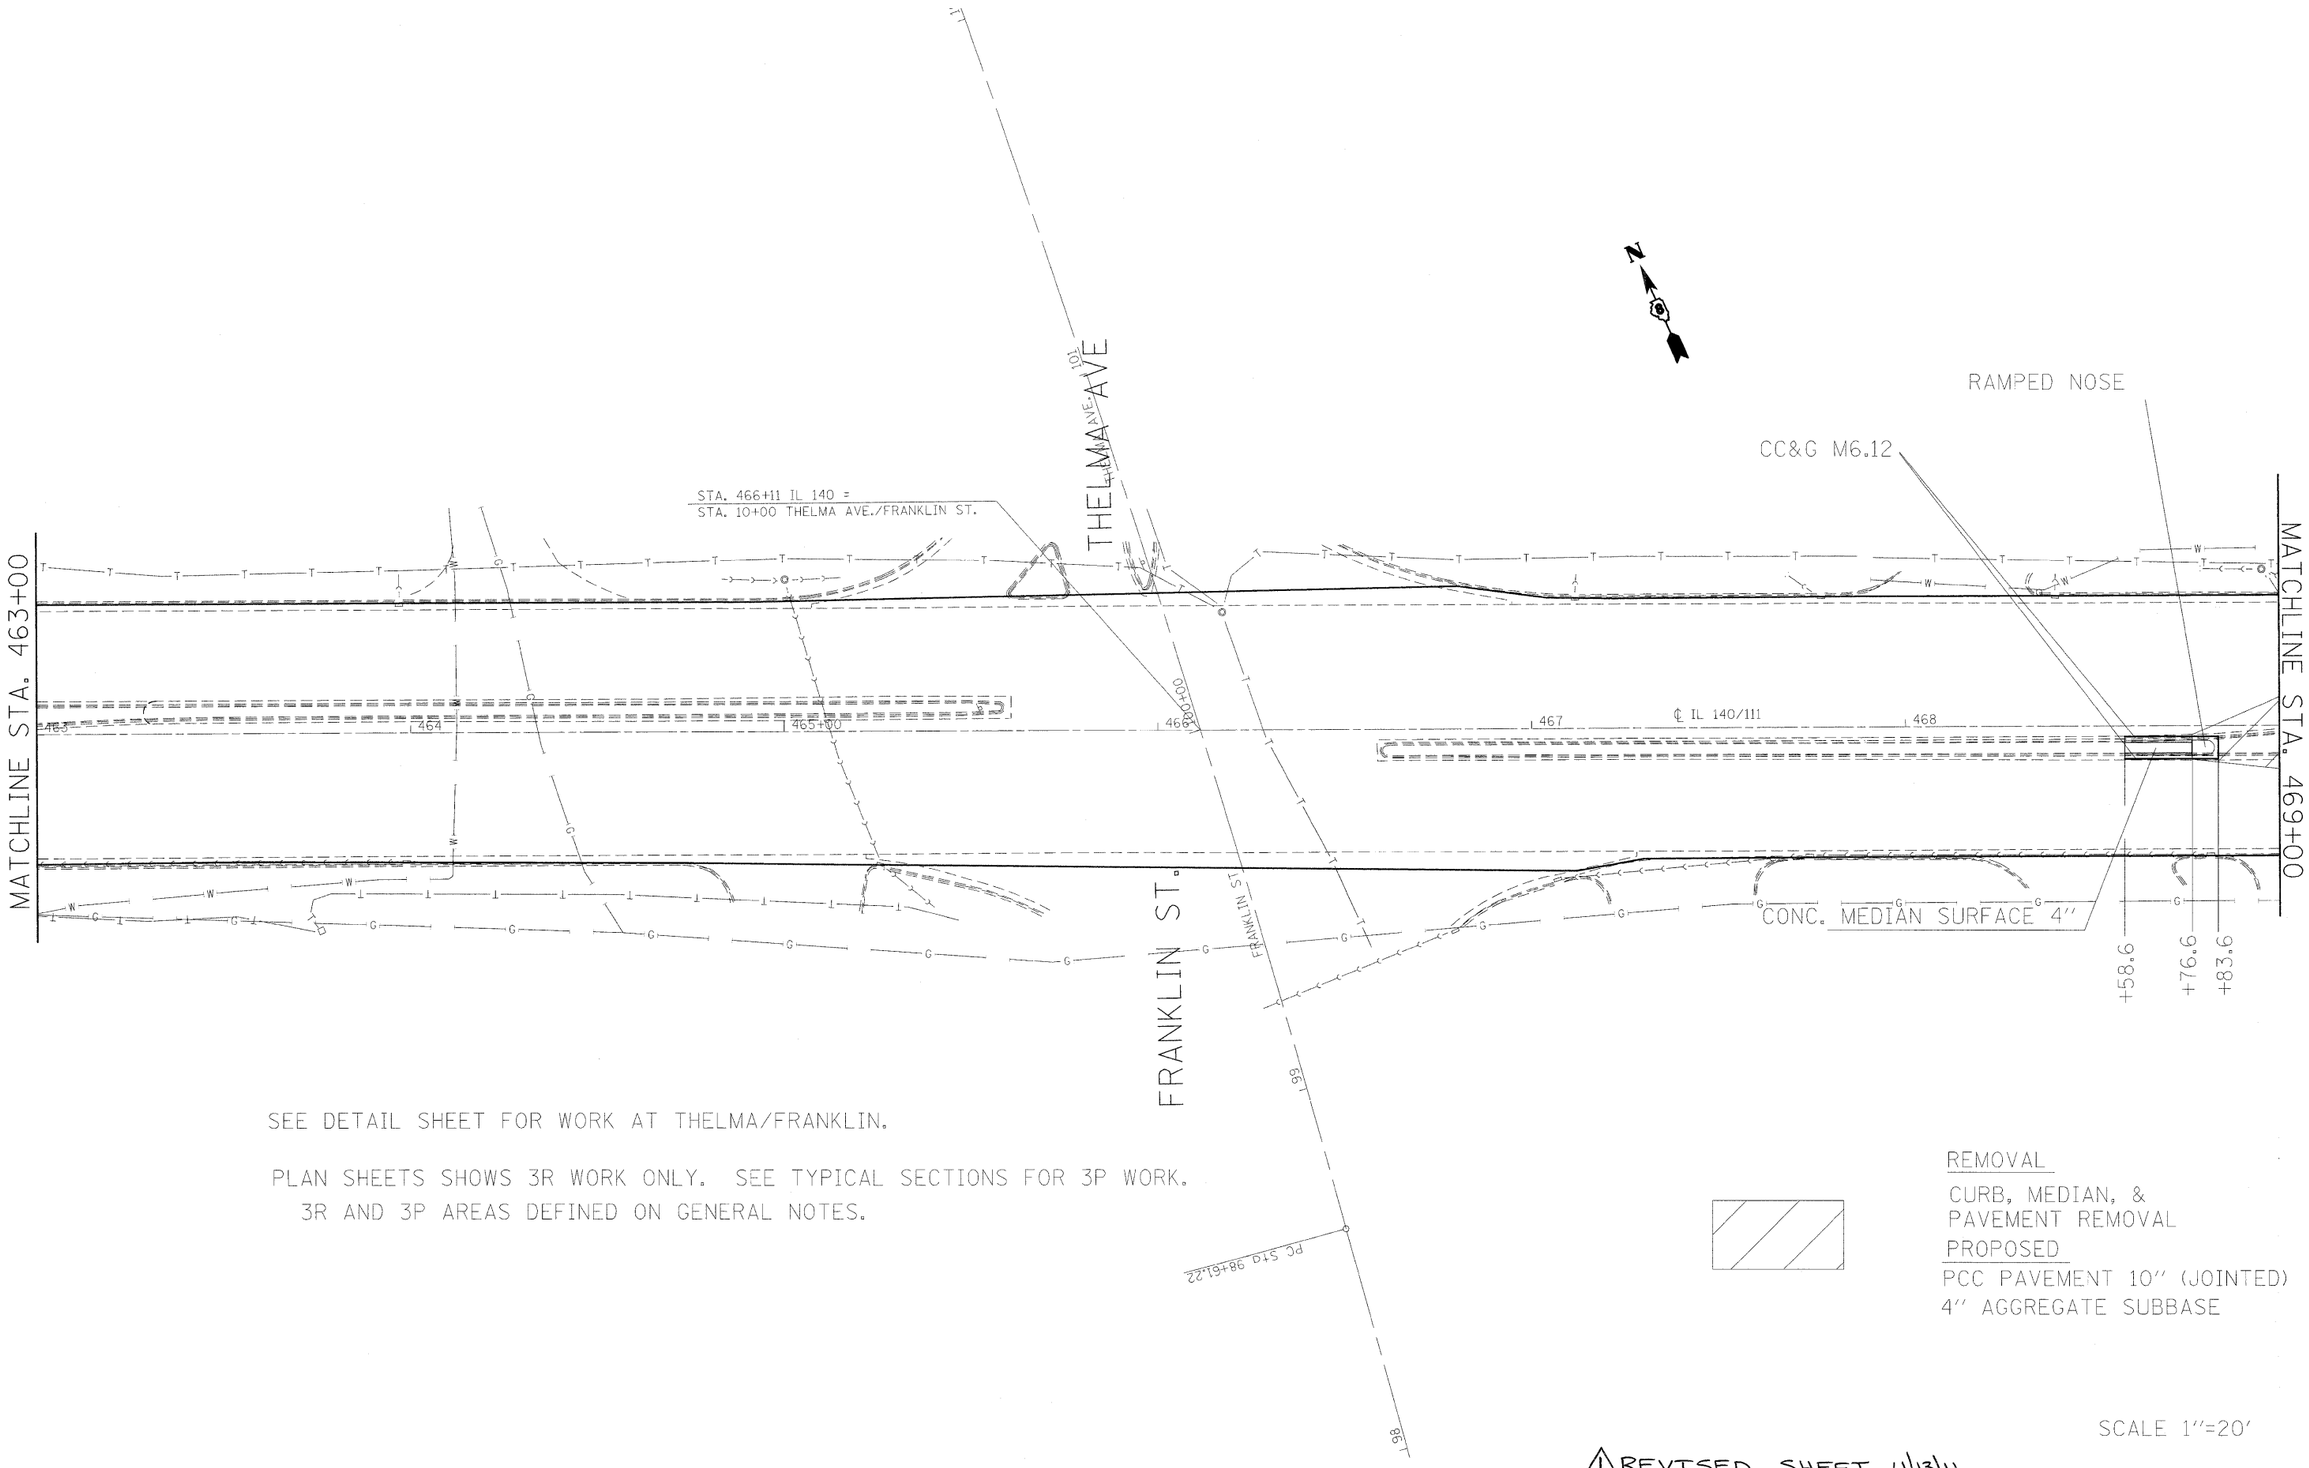

SEE DETAIL SHEET FOR WORK AT THELMA/FRANKLIN.

PLAN SHEETS SHOWS 3R WORK ONLY. SEE TYPICAL SECTIONS FOR 3P WORK.
3R AND 3P AREAS DEFINED ON GENERAL NOTES.

REMOVAL

CURB, MEDIAN, &
PAVEMENT REMOVAL

PROPOSED

PCC PAVEMENT 10" (JOINTED)
4" AGGREGATE SUBBASE

SCALE 1"=20'

1 REVISED SHEET 4/13/11

FILE NAME = $FILEL$	USER NAME = $USER$	DESIGNED - ___	REVISED - ___	STATE OF ILLINOIS DEPARTMENT OF TRANSPORTATION	PLAN SHEET	F.A.P. RTE.	SECTION	COUNTY	TOTAL SHEETS	SHEET NO.
		DRAWN - ___	REVISED - ___			785	(132-2,3,4, 133-1)RS	MADISON	122	46
	PLOT SCALE = $SCALE$	CHECKED - ___	REVISED - ___					CONTRACT NO. 76B80		
	PLOT DATE = $DATE$	DATE - _____	REVISED - ___		SCALE: _____ SHEET NO. __ OF ___ SHEETS STA. _____ TO STA. _____	FED. ROAD DIST. NO. _	ILLINOIS	FED. AID PROJECT		