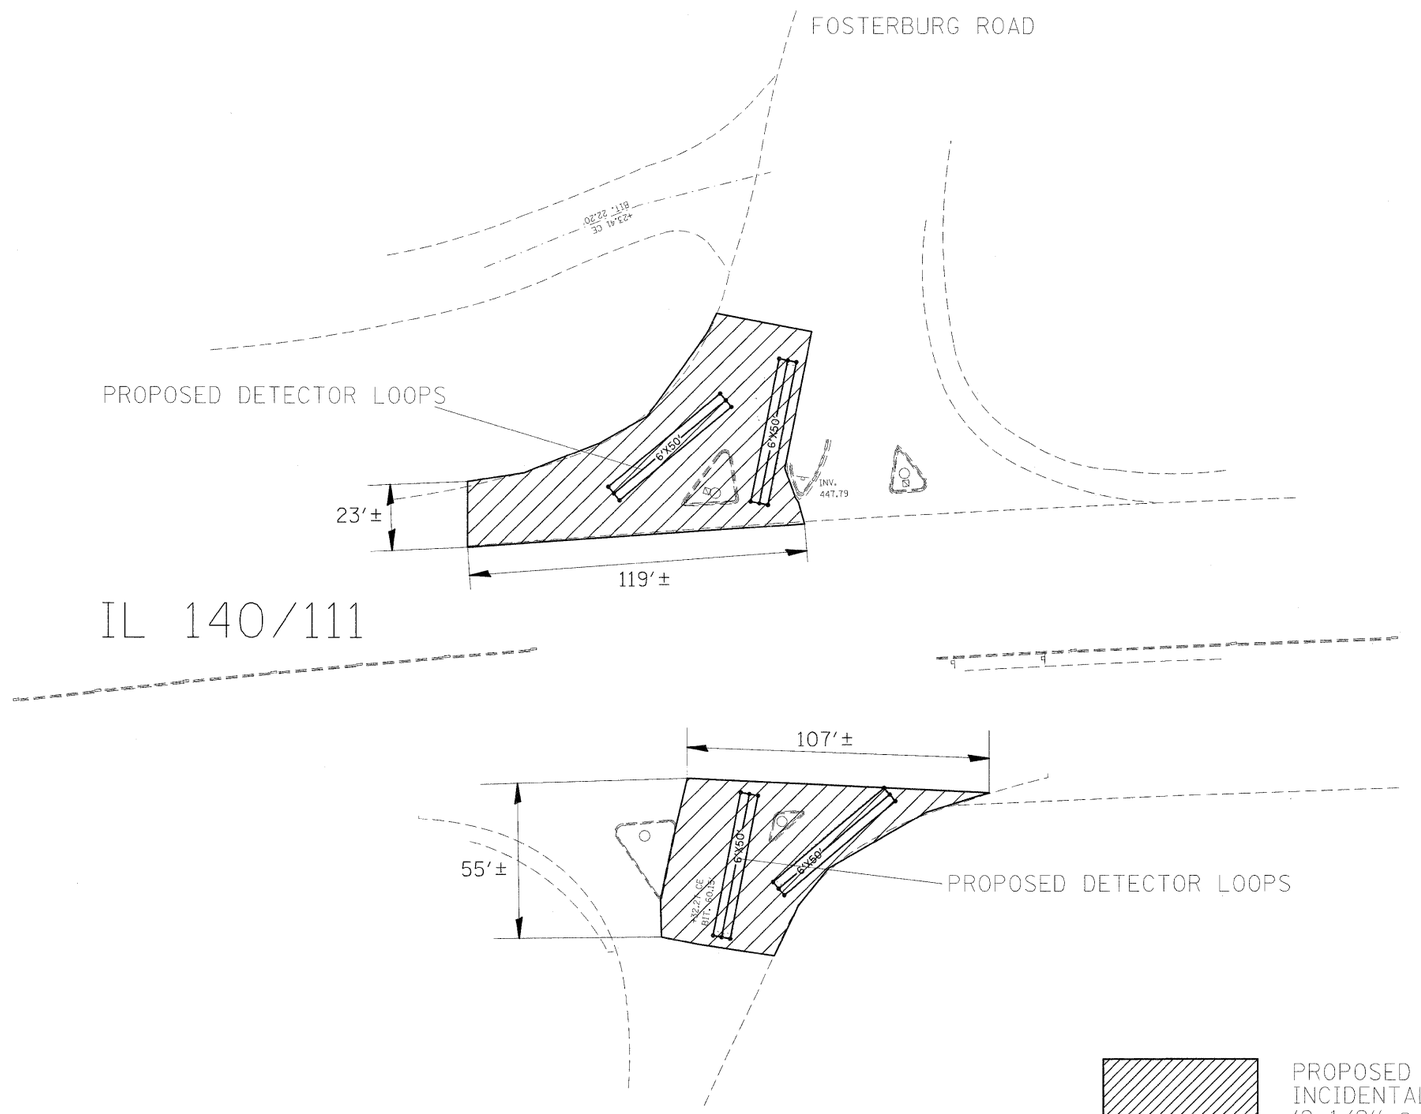

PROPOSED 1 1/2" BUTT JOINT (BJ)
INCIDENTAL HMA SURFACING
(2 1/2" @ EOP TO 1 1/2 @ BJ)

NOT TO SCALE

⚠ REVISED SHEET 4/13/11

FILE NAME = c:\pw_work\pwidot\karlasell\d0169744\d876b80-sht-plan.dgn	USER NAME = karlasal	DESIGNED - ___	REVISED - ___
		DRAWN - ___	REVISED - ___
	PLOT SCALE = 50.0000 ' / IN.	CHECKED - ___	REVISED - ___
	PLOT DATE = 3/18/2011	DATE - _____	REVISED - ___

STATE OF ILLINOIS
DEPARTMENT OF TRANSPORTATION

DETAILS

SCALE: _____ | SHEET NO. __ OF ___ SHEETS | STA. _____ TO STA. _____

F.A.P. RTE.	SECTION	COUNTY	TOTAL SHEETS	SHEET NO.
785	(132-2,3,4, 133-1)RS	MADISON	122	72
		CONTRACT NO. 76B80		

FED. ROAD DIST. NO. _ | ILLINOIS | FED. AID PROJECT