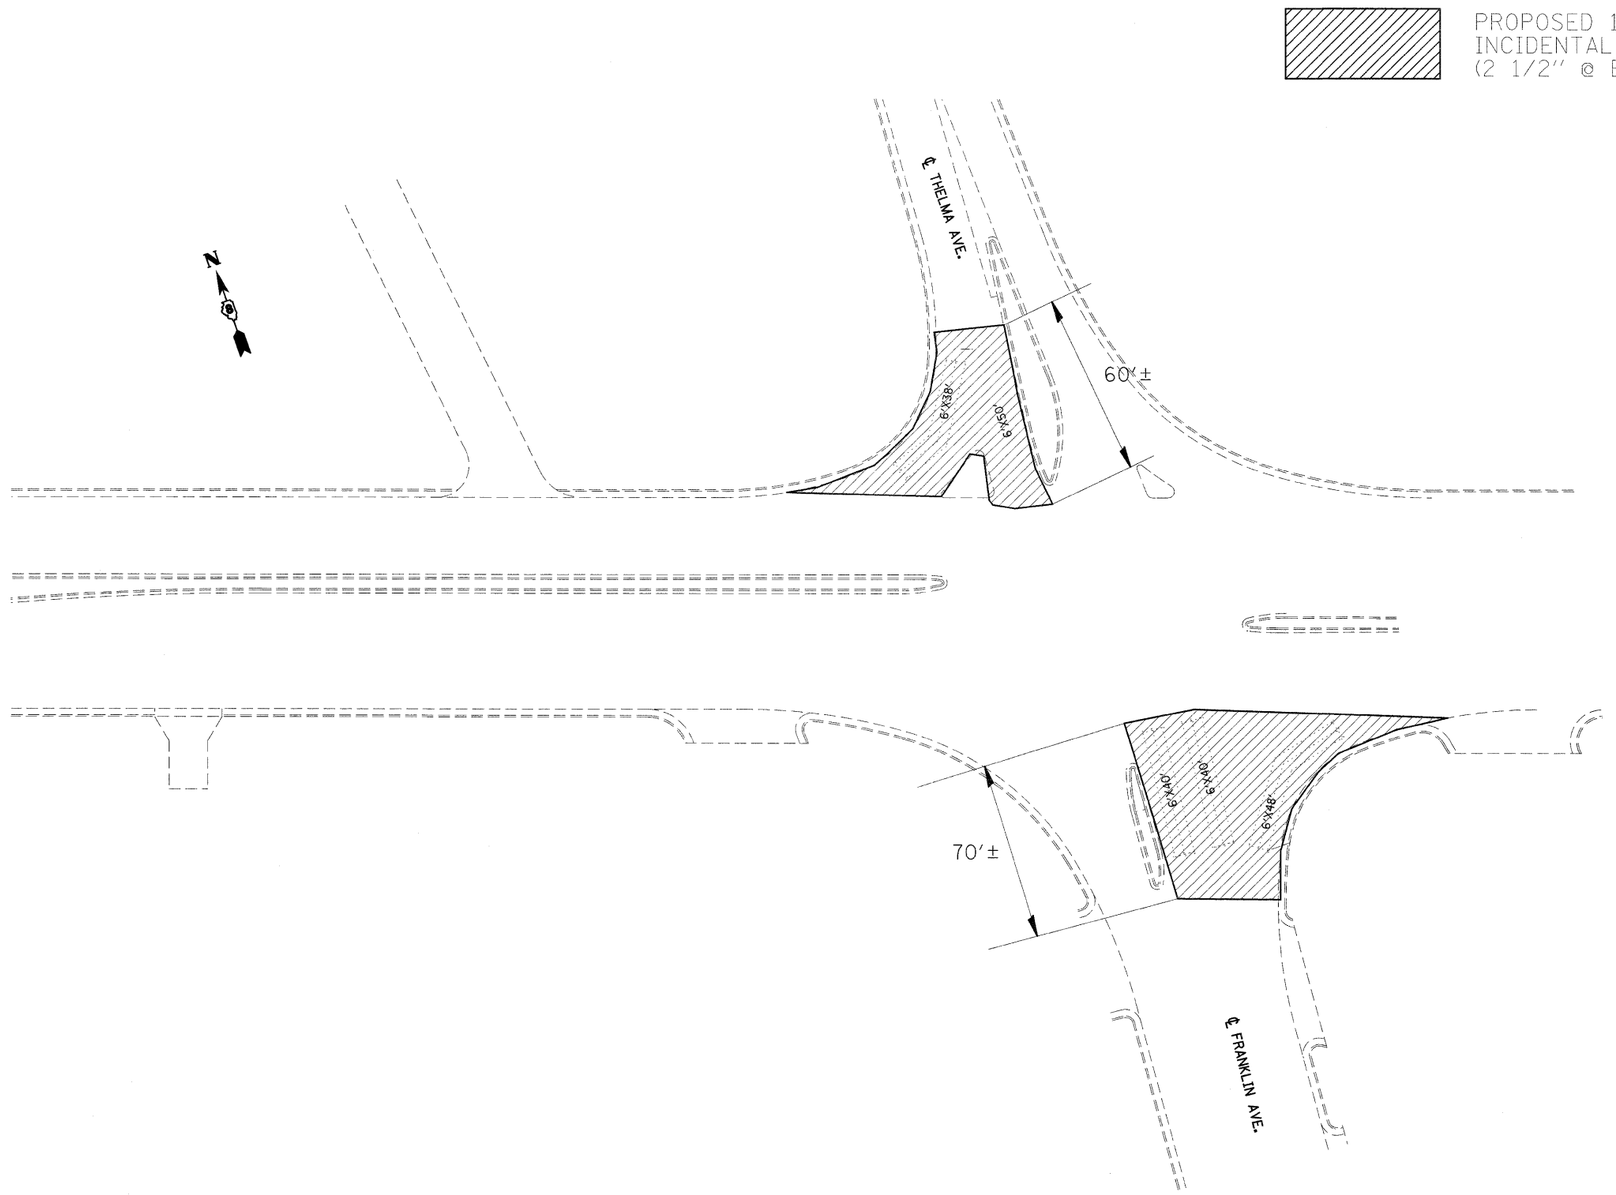

NOT TO SCALE

△1 REVISED SHEET 4/13/11

FILE NAME = c:\pw_work\pwidot\karlasol1\d0169744\d876b80-sht-plan.dgn	USER NAME = karlasol	DESIGNED - ___	REVISED - ___	STATE OF ILLINOIS DEPARTMENT OF TRANSPORTATION	DETAILS	F.A.P. RTE.	SECTION	COUNTY	TOTAL SHEETS	SHEET NO.
		DRAWN - ___	REVISED - ___			785	(132-2,3,4, 133-1)RS	MADISON	122	76
	PLOT SCALE = 50.0000 ' / IN.	CHECKED - ___	REVISED - ___					CONTRACT NO. 76B80		
	PLOT DATE = 3/18/2011	DATE - _____	REVISED - ___		SCALE: _____ SHEET NO. __ OF ___ SHEETS STA. _____ TO STA. _____	FED. ROAD DIST. NO. _	ILLINOIS	FED. AID PROJECT		