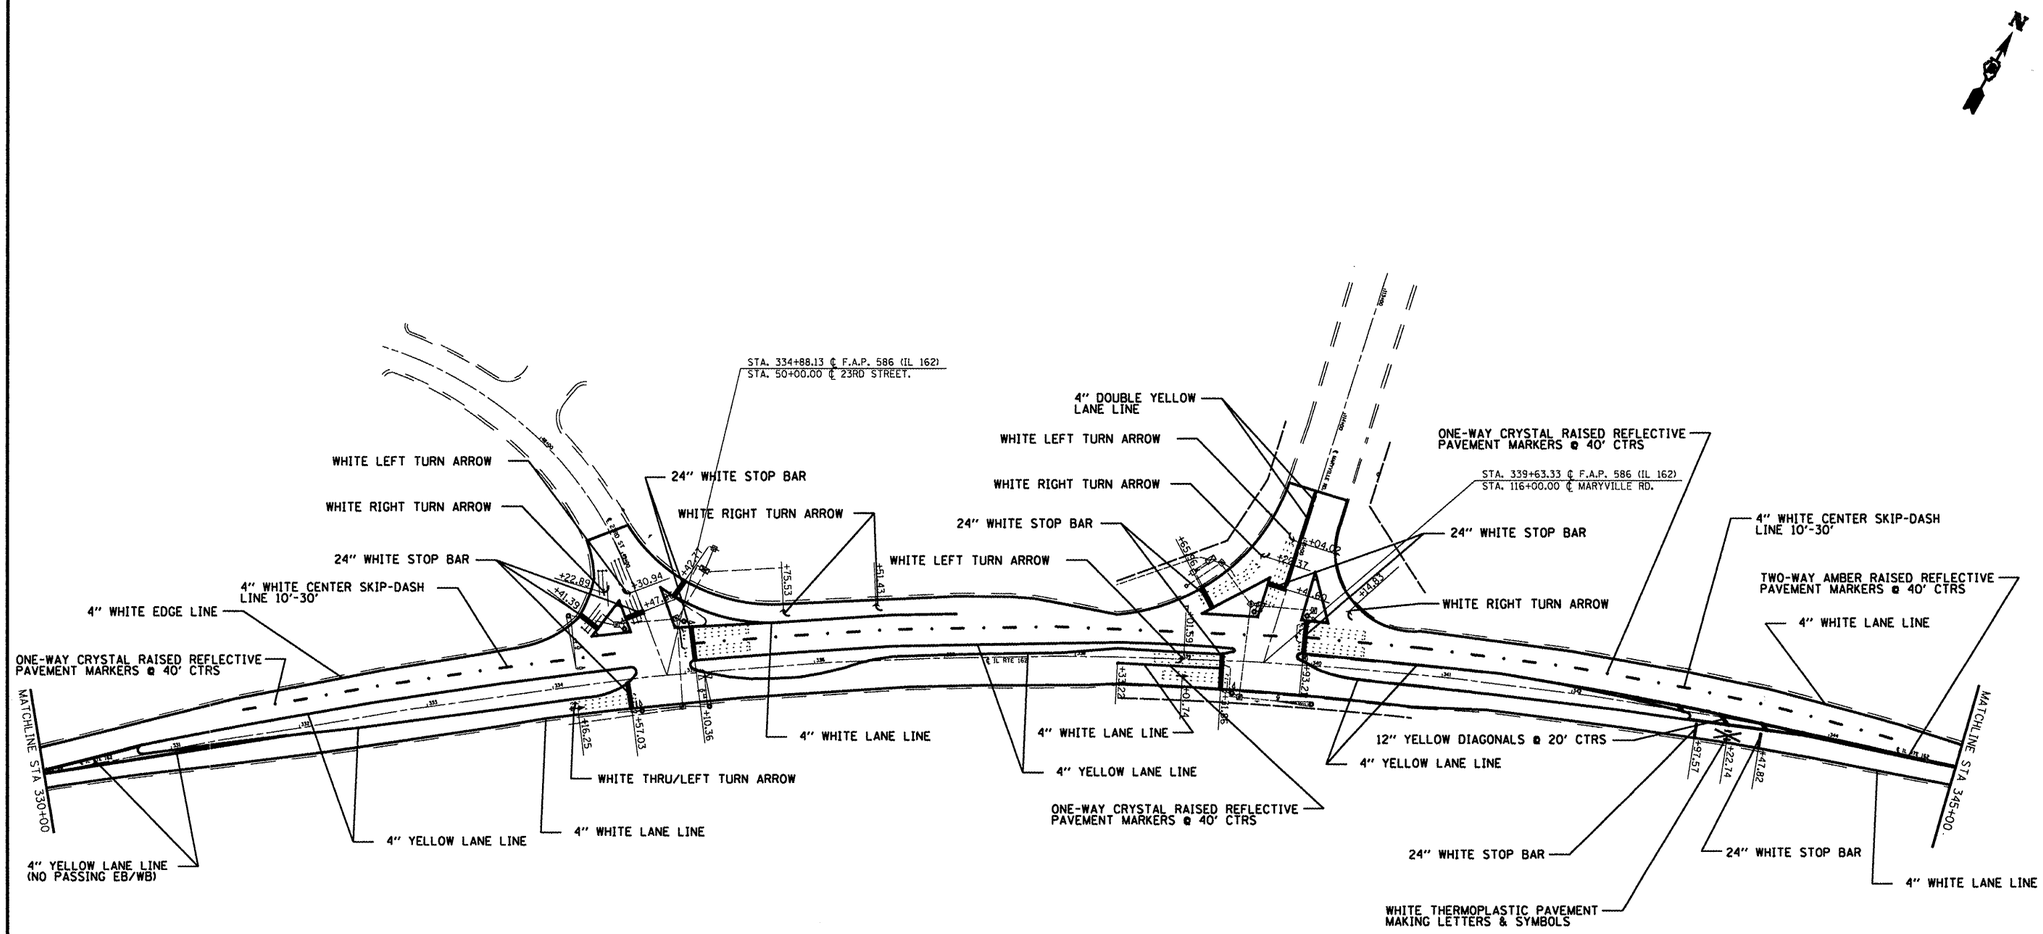

FILE NAME = #FILE1#	USER NAME = #USER#	DESIGNED - ___	REVISED - ___	**STATE OF ILLINOIS DEPARTMENT OF TRANSPORTATION**	**PAVEMENT MARKINGS** IL 162 FROM IL 203 TO IL 111	F.A.P. RTE.	SECTION	COUNTY	TOTAL SHEETS	SHEET NO.
		DRAWN - ___	REVISED - ___			586	57BS-4,-157-1,5118S-3	MADISON	33	22
	PLOT SCALE = #SCALE#	CHECKED - ___	REVISED - ___					CONTRACT NO. 76E49		
	PLOT DATE = #DATE#	DATE - _____	REVISED - ___		SCALE: _____ SHEET NO. __ OF ___ SHEETS STA. _____ TO STA. _____	FED. ROAD DIST. NO. _	ILLINOIS	FED. AID PROJECT		