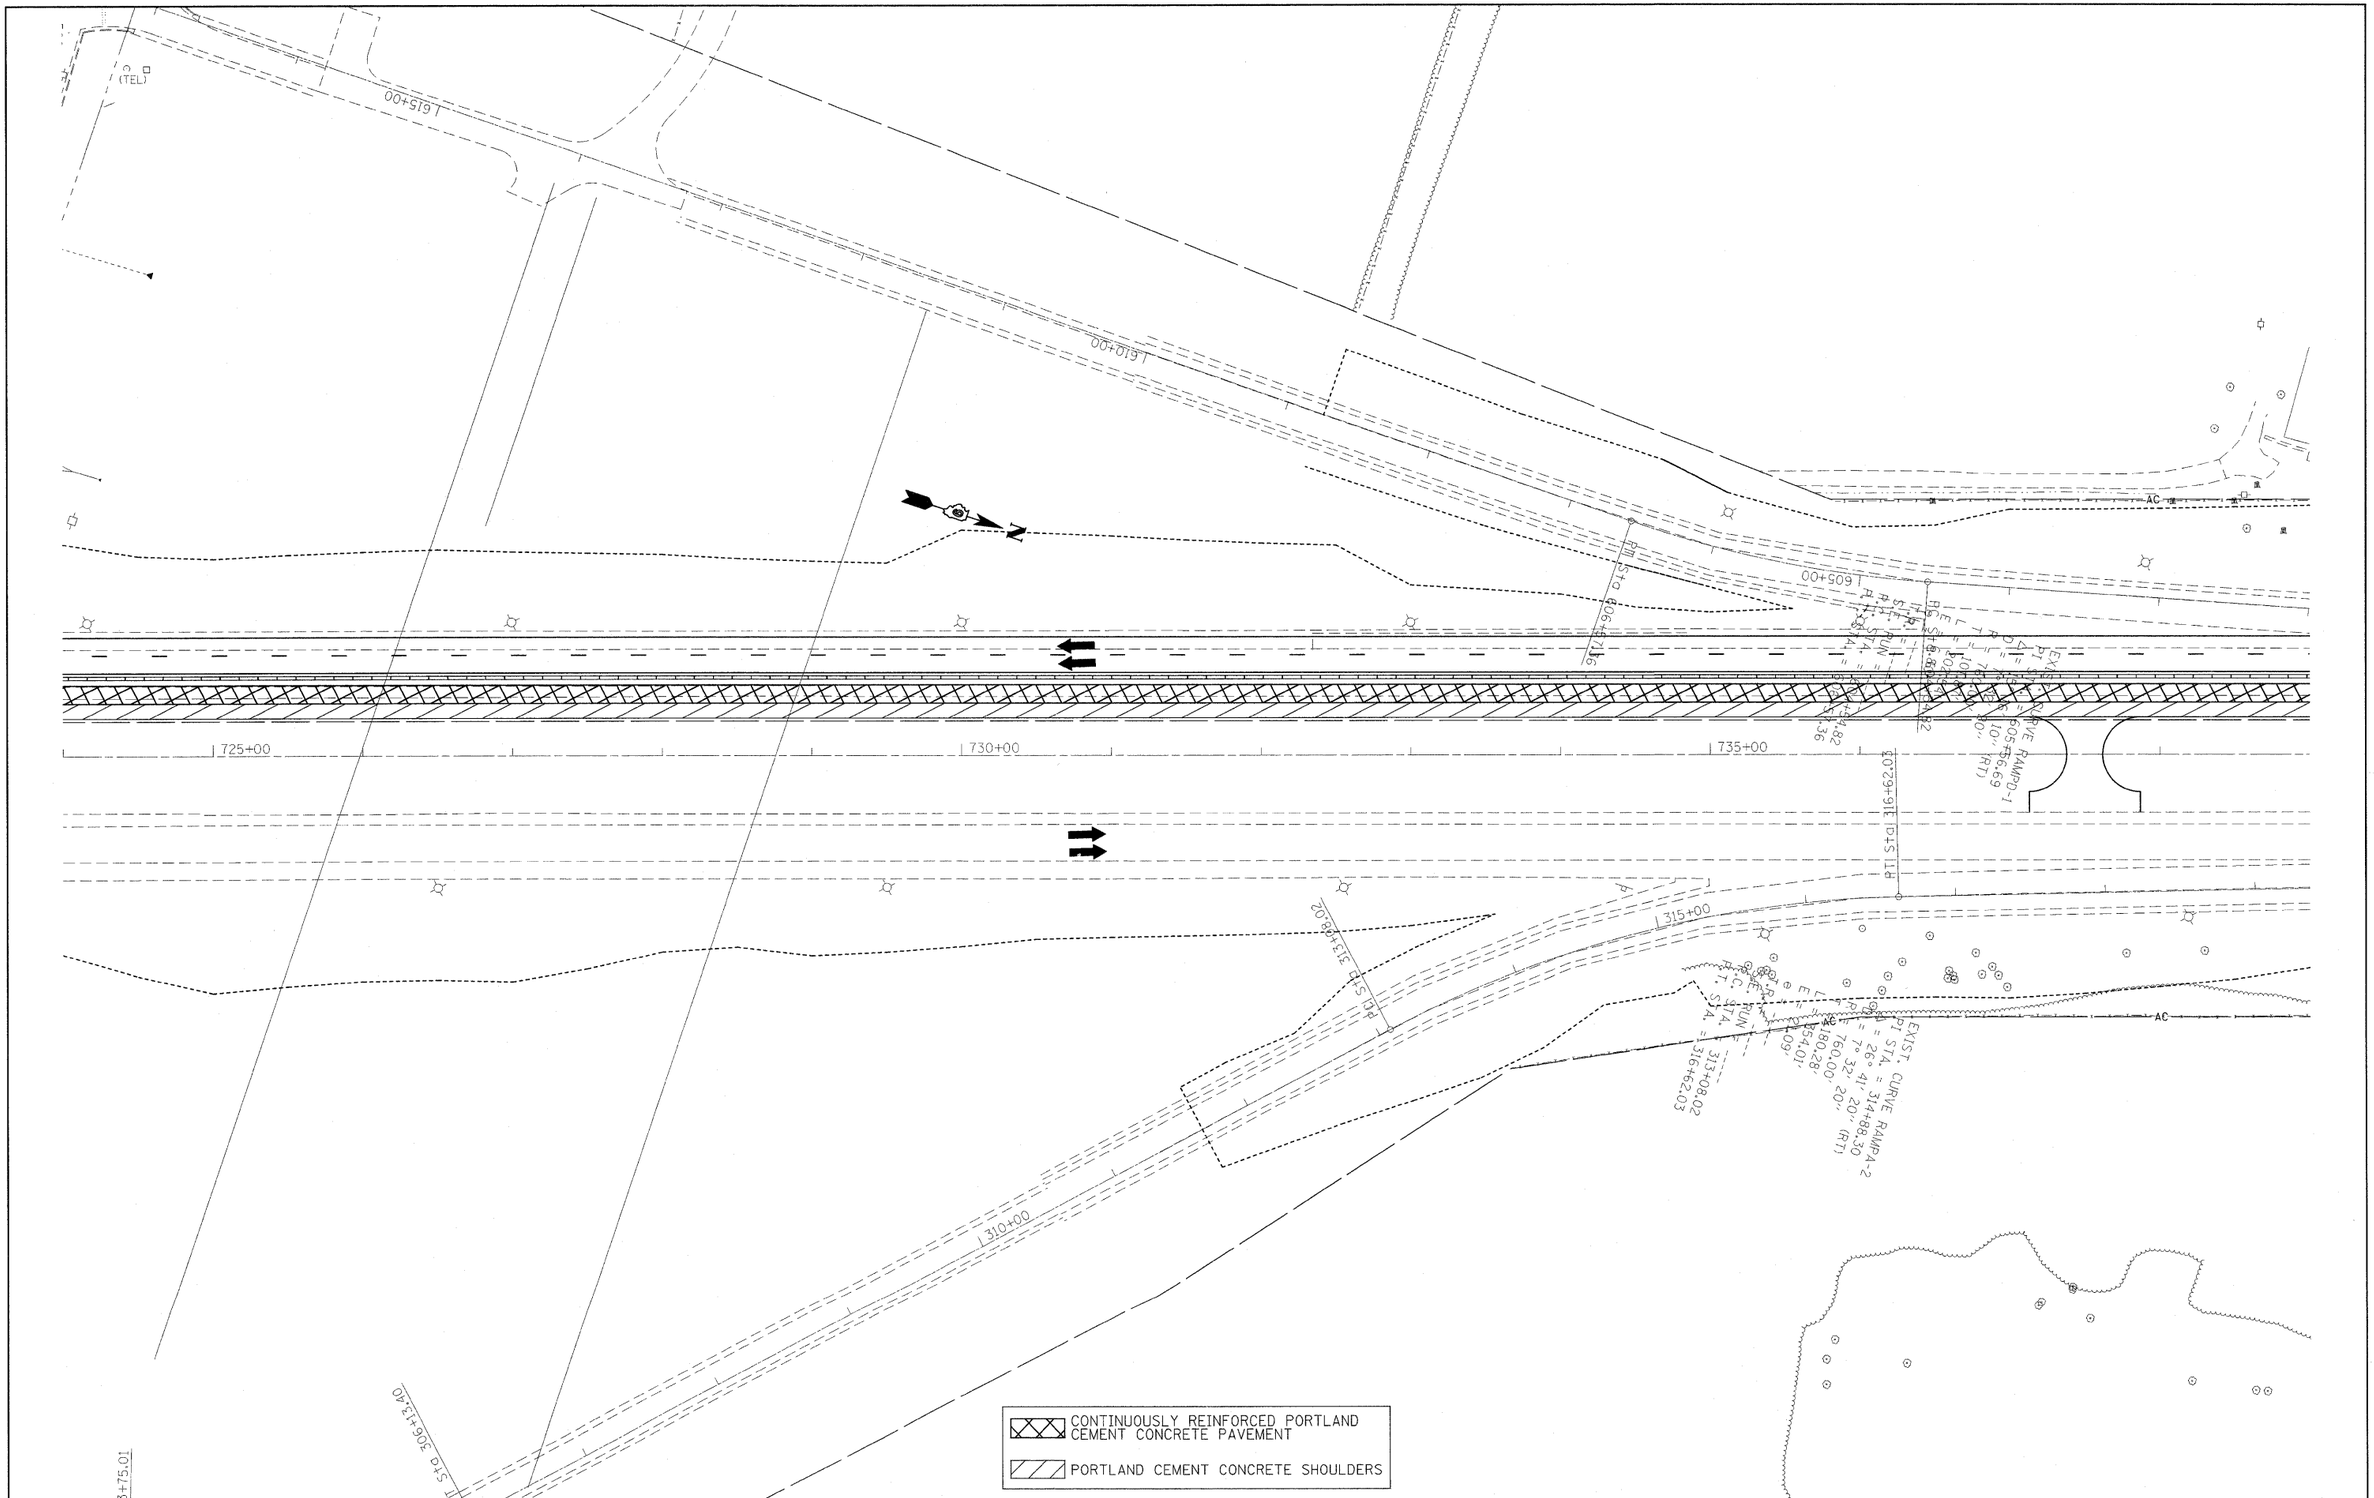

FILE NAME = c:\pw_work\pwidot\rollavr\d0169788\78172-sht-stgl.dgn	USER NAME = rollavr	DESIGNED -	REVISED -
		DRAWN -	REVISED -
	PLOT SCALE = 50.0000 ' / IN.	CHECKED -	REVISED -
	PLOT DATE = 2/8/2011	DATE -	REVISED -

STATE OF ILLINOIS
DEPARTMENT OF TRANSPORTATION

STAGING/MAINTENANCE OF TRAFFIC SHEETS
STAGE 1

SCALE: | SHEET NO. OF SHEETS | STA. | TO STA.

F.A.I. RTE.	SECTION	COUNTY	TOTAL SHEETS	SHEET NO.
57	•	Jefferson	422	34
		CONTRACT NO. 78172		
	ILLINOIS FED. AID PROJECT			

(41-2-1,41-3,41-3-1)R-1