| FINAL SURVEY | NOTE BOOK | NO. |
|---|---|---|
| | SURVEYED | BY |
| | PLOTTED | DATE |
| | TEMPLATE | |
| | AREAS | |
| | AREAS CHECKED | |

| ORIGINAL SURVEY | NOTE BOOK | NO. |
|---|---|---|
| | SURVEYED | BY |
| | PLOTTED | DATE |
| | TEMPLATE | |
| | TAS | |
| | TAS CHECKED | |

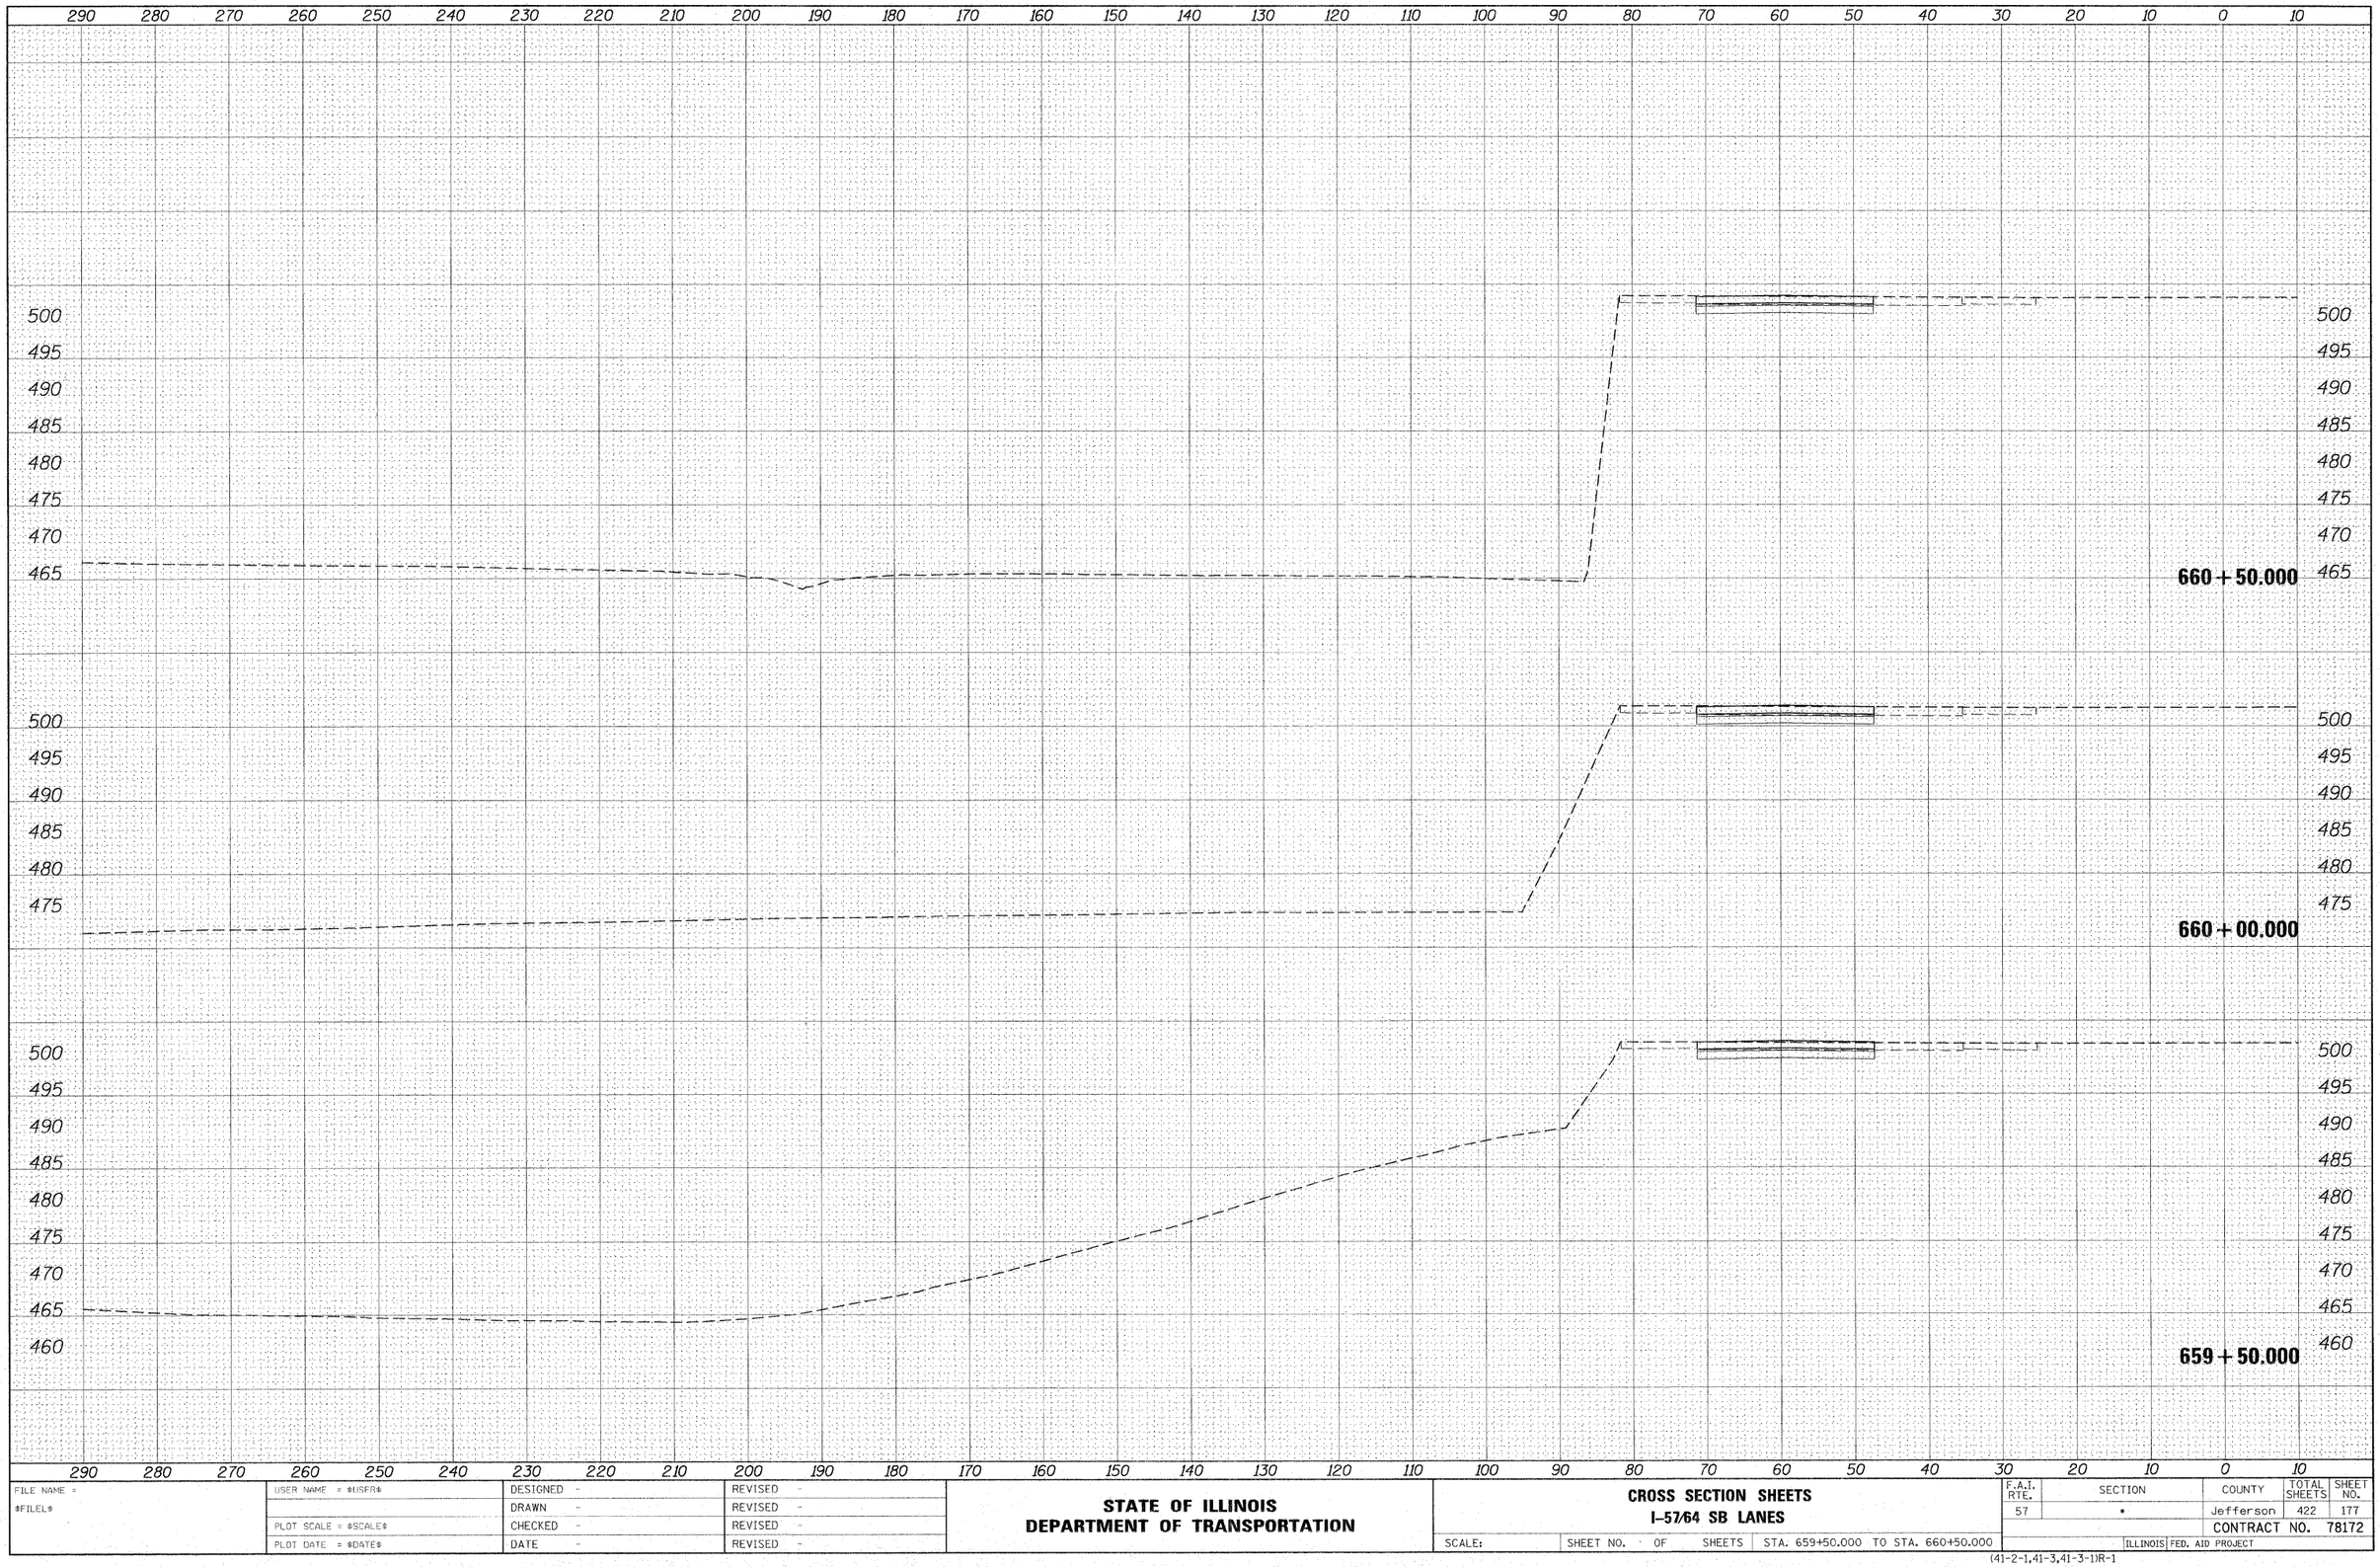


| FILE NAME = | USER NAME = $USER$ | DESIGNED - | REVISED - |
|---|---|---|---|
| $FILEL$ | | DRAWN - | REVISED - |
| | PLOT SCALE = $SCALE$ | CHECKED - | REVISED - |
| | PLOT DATE = $DATE$ | DATE - | REVISED - |

**STATE OF ILLINOIS**
**DEPARTMENT OF TRANSPORTATION**

**CROSS SECTION SHEETS**
**I-57/64 SB LANES**

SCALE: | SHEET NO. · OF SHEETS | STA. 659+50.000 TO STA. 660+50.000

| F.A.I. RTE. | SECTION | COUNTY | TOTAL SHEETS | SHEET NO. |
|---|---|---|---|---|
| 57 | * | Jefferson | 422 | 177 |
| | | CONTRACT NO. 78172 | | |
| | ILLINOIS | FED. AID PROJECT | | |

(41-2-1,41-3,41-3-1)R-1