FINAL SURVEY	NOTE BOOK	SURVEYED	BY	DATE
	NO.	PLOTTED		
		TEMPLATE		
		AREAS		
		AREAS CHECKED		

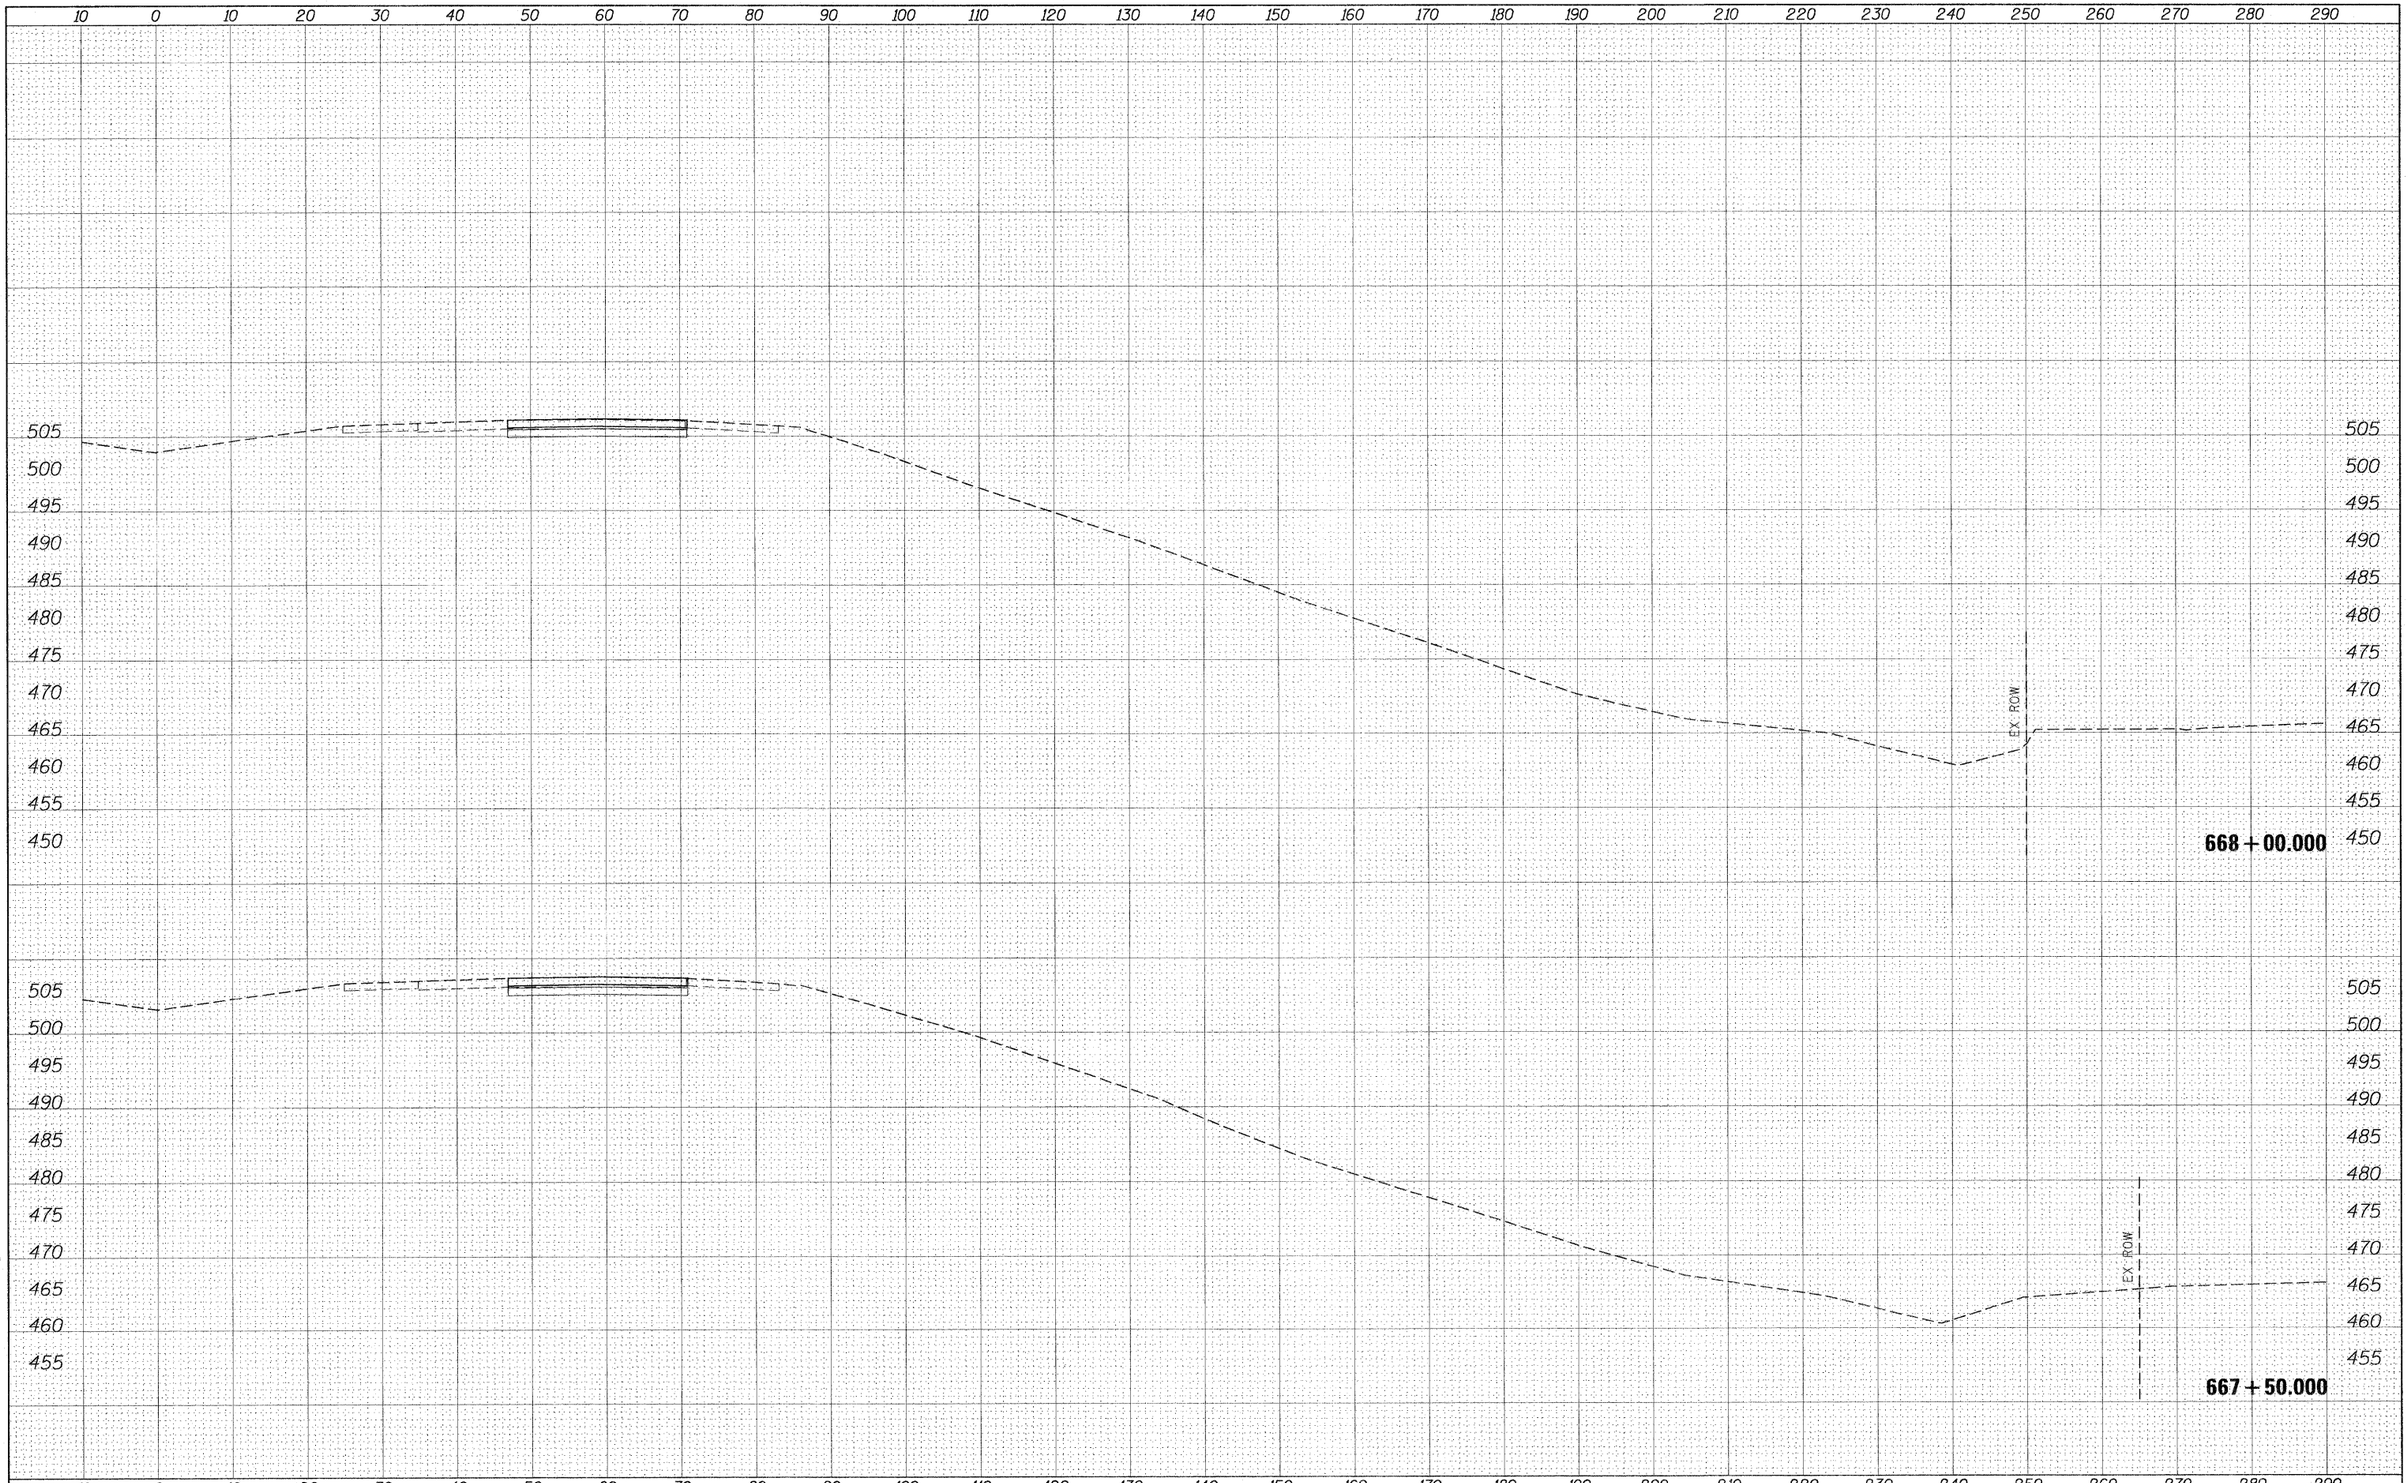

ORIGINAL SURVEY	NOTE BOOK	SURVEYED	BY	DATE
	NO.	PLOTTED		
		TEMPLATE		
		AREAS		
		AS CHECKED		

FILE NAME = $FILE$	USER NAME = $USER$	DESIGNED -	REVISED -
		DRAWN -	REVISED -
	PLOT SCALE = $SCALE$	CHECKED -	REVISED -
	PLOT DATE = $DATE$	DATE -	REVISED -

STATE OF ILLINOIS
DEPARTMENT OF TRANSPORTATION

CROSS SECTION SHEETS
I-57/64 NB LANES

SCALE: | SHEET NO. OF SHEETS | STA. 667+50.000 TO STA. 668+00.000

F.A.I. RTE.	SECTION	COUNTY	TOTAL SHEETS	SHEET NO.
57	*	Jefferson	422	304
		CONTRACT NO. 78172		
		ILLINOIS FED. AID PROJECT		

(41-2-1,41-3,41-3-1)R-1