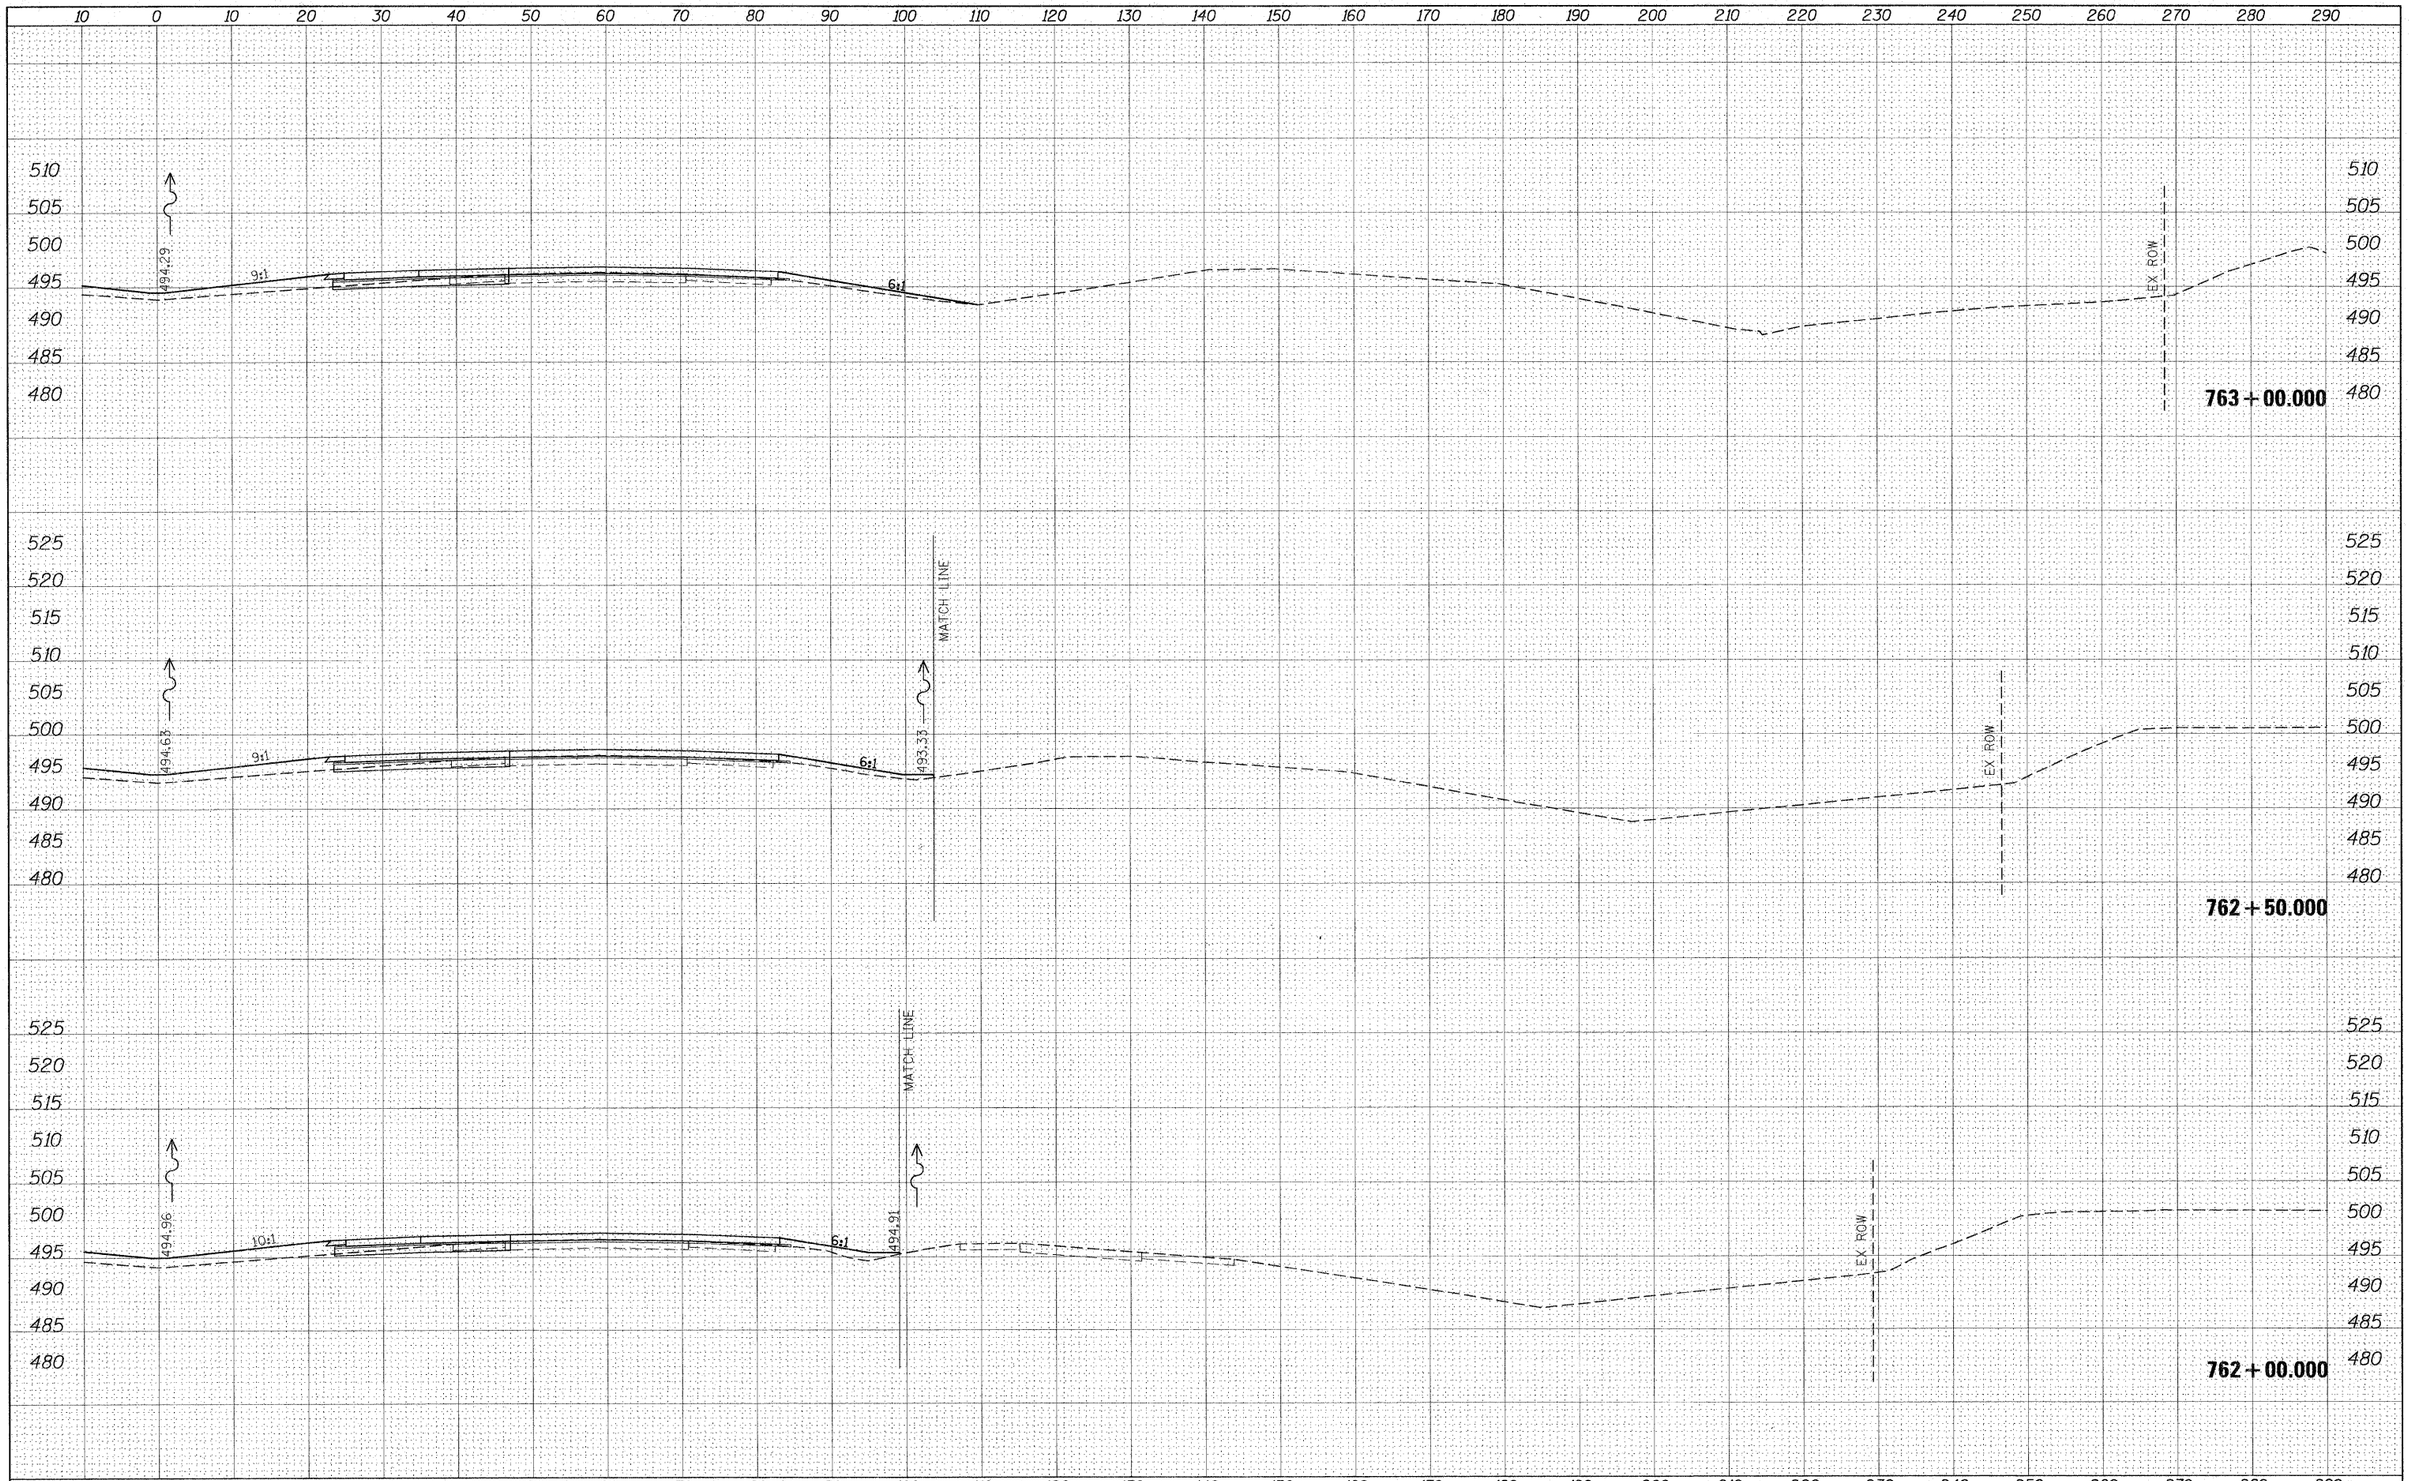

FILE NAME = c:\pw_work\pwidot\colemm\d0169788\78172-sht-xs-57.dgn	USER NAME = colemm	DESIGNED -	REVISED -	STATE OF ILLINOIS DEPARTMENT OF TRANSPORTATION	CROSS SECTION SHEETS I-57/64 NB LANES
		DRAWN -	REVISED -		
	PLOT SCALE = 10.0000 ' / IN.	CHECKED -	REVISED -		
	PLOT DATE = 1/31/2011	DATE -	REVISED -		SCALE: SHEET NO. OF SHEETS STA. 762+00.000 TO STA. 763+00.000

F.A.I. RTE.	SECTION	COUNTY	TOTAL SHEETS	SHEET NO.
57	*	Jefferson	422	360
		CONTRACT NO. 78172		
	ILLINOIS	FED. AID PROJECT		

(41-2-1,41-3,41-3-1)R-1

FINAL SURVEY NOTE BOOK — NO. — SURVEYED — PLOTTED — TEMPLATE — AREAS — AREAS CHECKED — BY — DATE

ORIGINAL SURVEY NOTE BOOK — NO. — SURVEYED — PLOTTED — TEMPLATE — AREAS — J.S. CHECKED — BY — DATE