85531

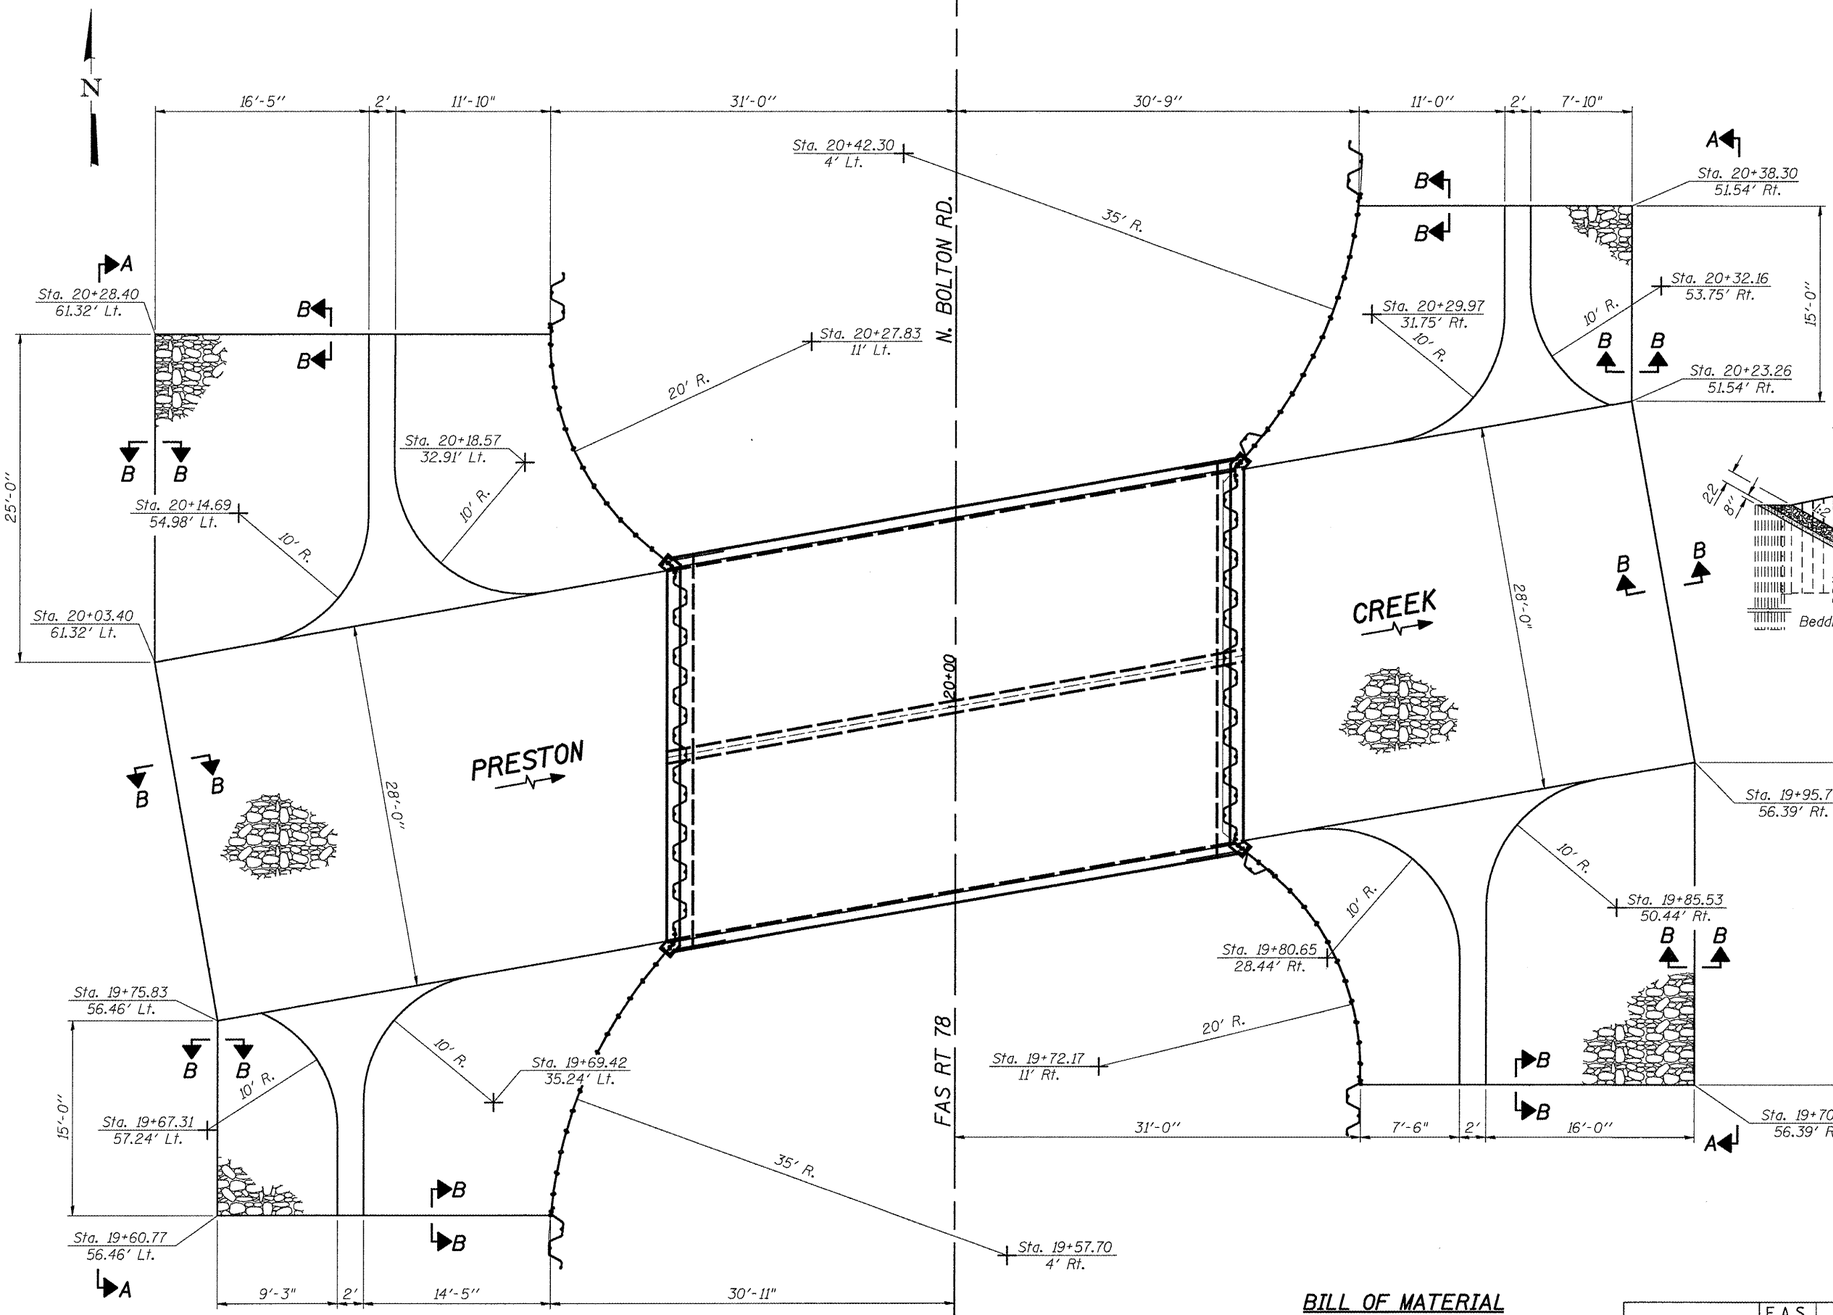

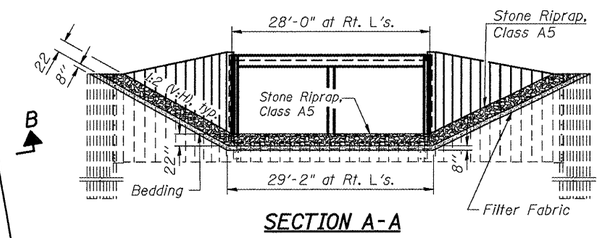

SECTION A-A

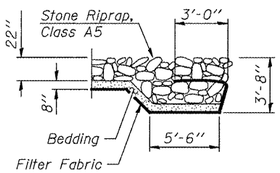

SECTION B-B

BILL OF MATERIAL

Item	Unit	Quantity
Stone Riprap, Class A5	Sq. Yd.	502
Filter Fabric	Sq. Yd.	502

RIPRAP & PILE LAYOUT
N. BOLTON ROAD OVER PRESTON CREEK
STATION 20+00
S.N. 089-5138

STRUCTURAL SHEET NO. 1 OF 4 SHEETS	F.A.S. RTE.	SECTION	COUNTY	TOTAL SHEETS	SHEET NO.
	78	10-06188-00-BR	STEPHENSON	18	10
			CONTRACT NO. 85531		
	WHA # 1120D10	ILLINOIS	FED. AID PROJECT ER-0177(038)		

FILE = S:\PROJECTS\2010\1120D10_Stephenson_Co_Bolton_Rd\US_SUN\SHEET\1120D10riprapelayout.dgn