LI032

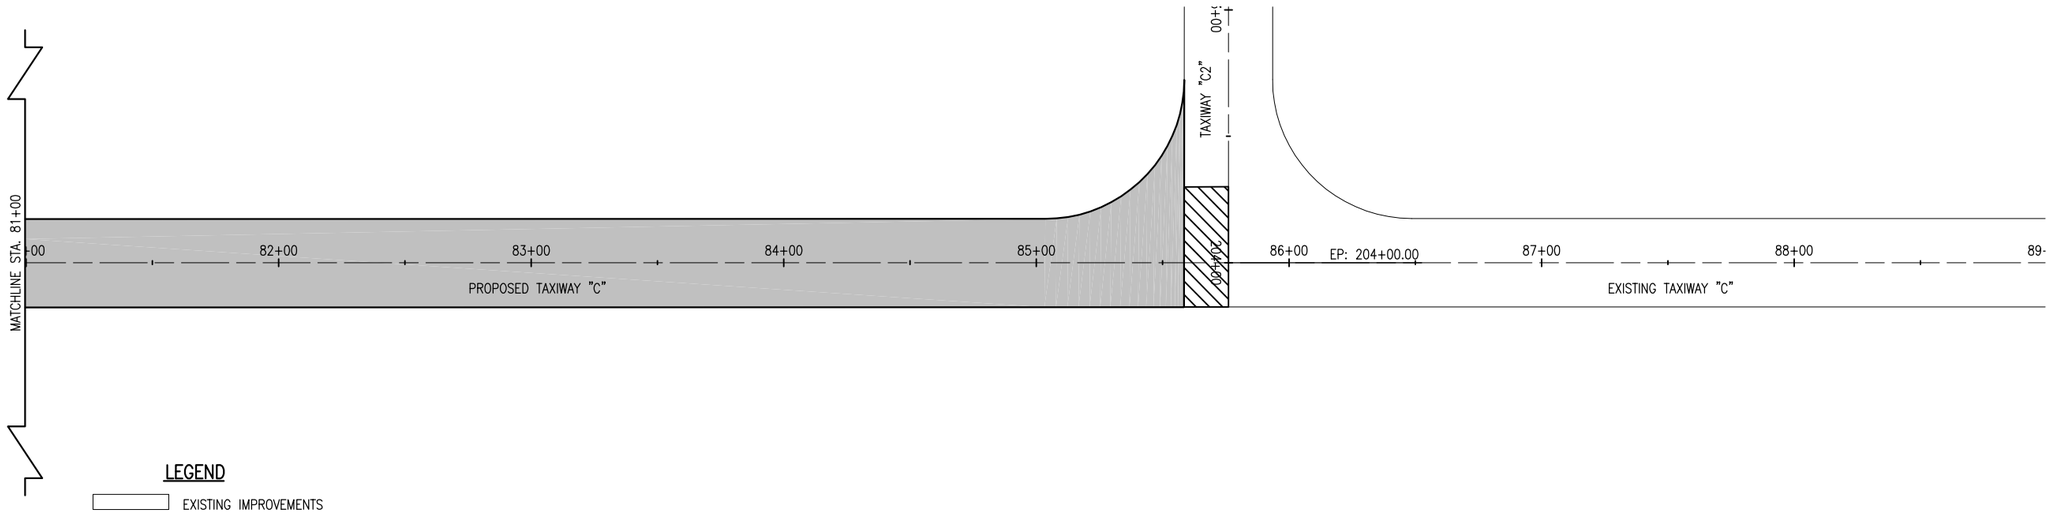

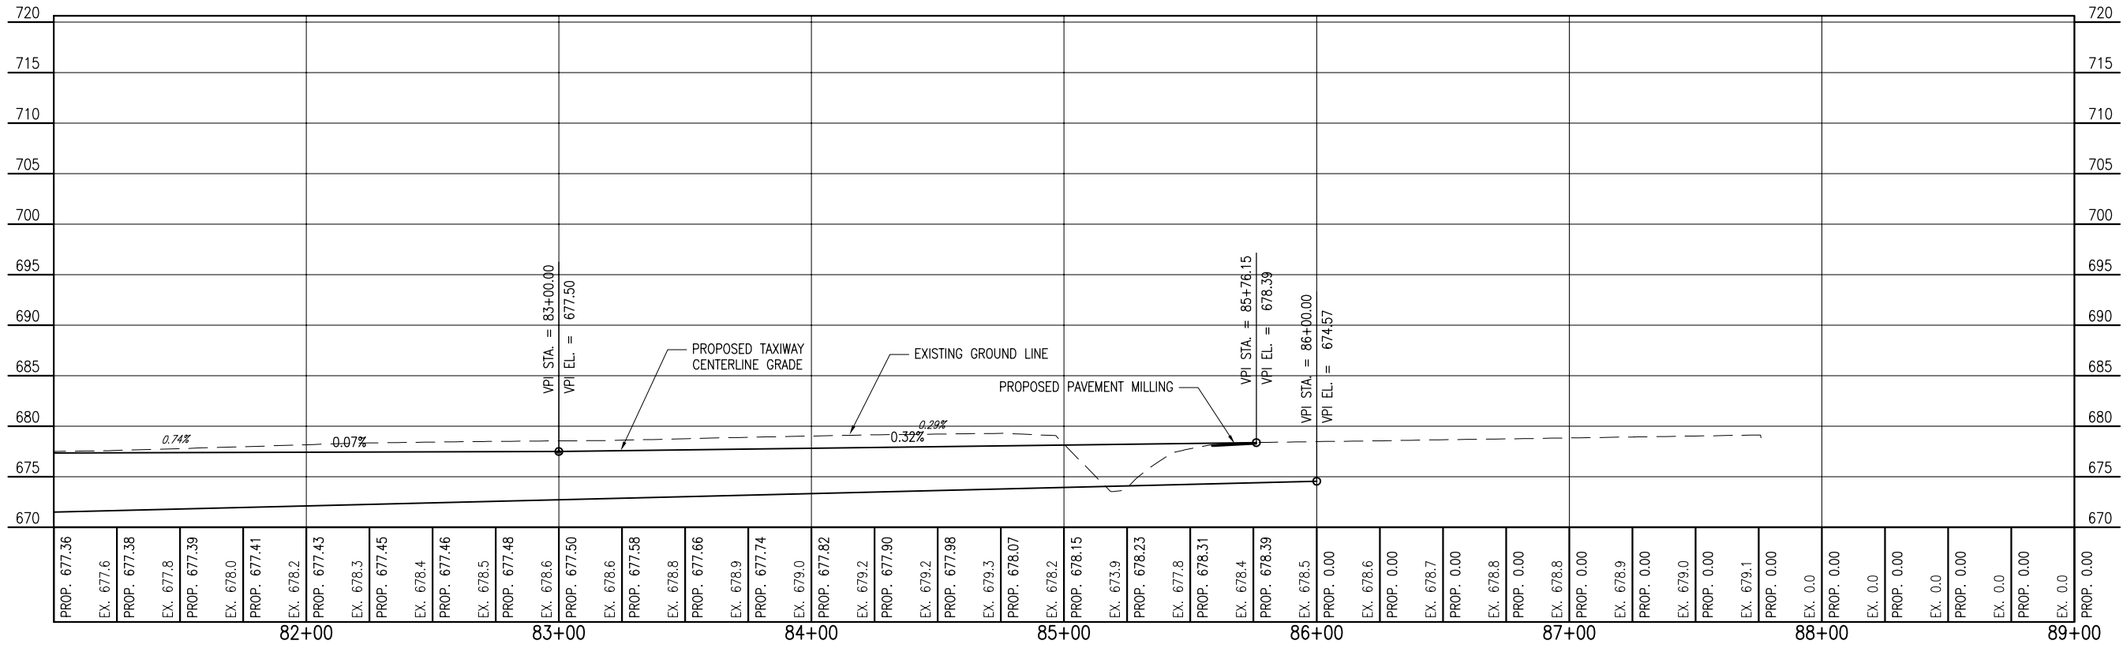

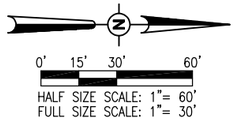

DATE	REVISION	BY

LITCHFIELD MUNICIPAL AIRPORT
LITCHFIELD, ILLINOIS

A.I.P. PROJ.: 3-17-0063-B17
IL. PROJ.: 3LF-4046

Hanson Project No. 10A00940 0800
Filename R-701PNP.DWG
Scale HORIZ. 1"= 30'
Date 02/04/11

LAYOUT	JEO	07/19/10
DRAWN	JEO	07/19/10
REVIEWED	CAH	02/17/11

HANSON
Hanson Professional Services Inc.
1525 South Sixth Street
Springfield, Illinois 62703-2886
Offices Nationwide

TAXIWAY "C" EXTENSION

PROPOSED PLAN AND PROFILE
STA. 81+00 TO STA. 88+00

10
10 of 70 sheets

MAR 14, 2011 8:41 AM HAGLOOO382
I:\AIRPORTS\LITCHFIELD\10A0094\CADD\AIRPORT\SHEET\R-701PNP.DWG - P&P STA. 81+00 TO STA. 88+00