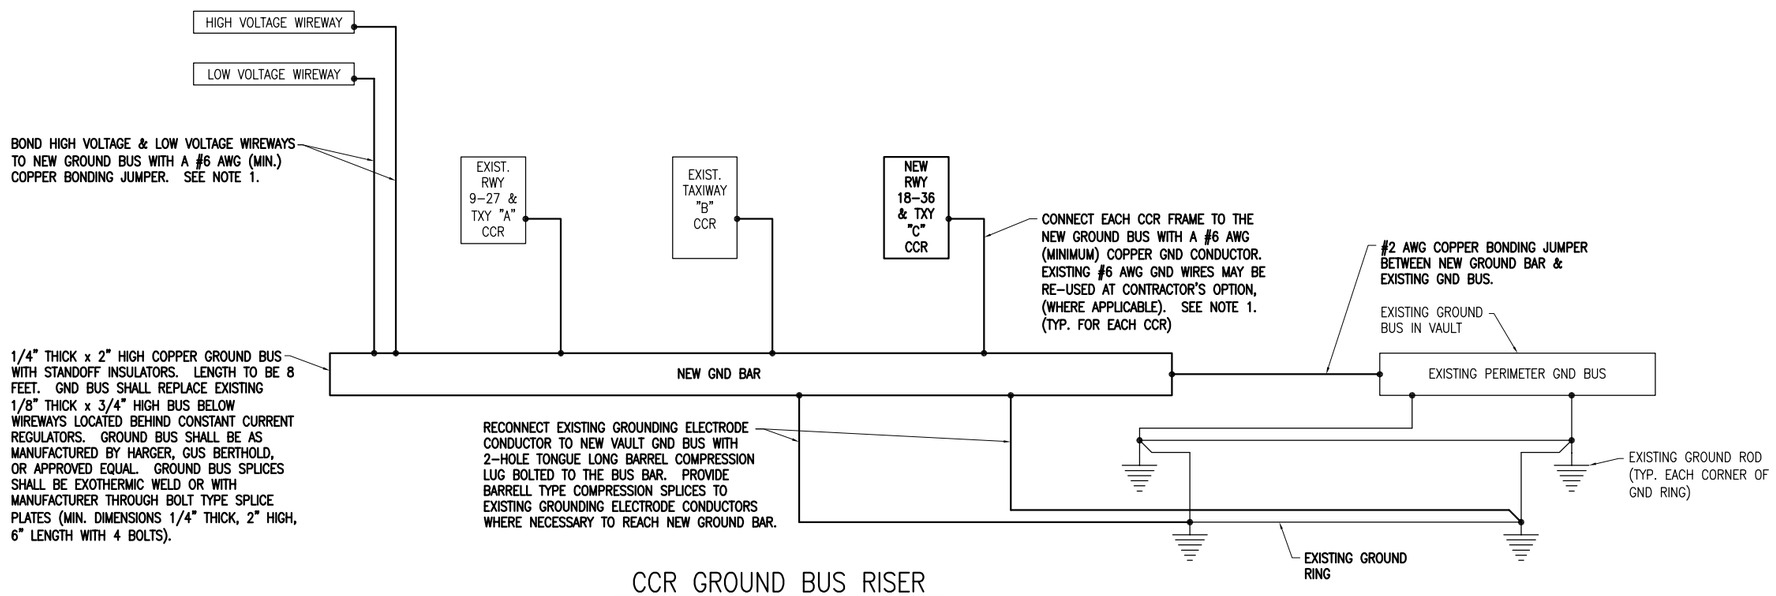

CCR GROUND BUS RISER

NOTES FOR CCR GROUND BUS RISER

1. CONNECTIONS TO GROUND BUS BARS SHALL BE WITH 2-HOLE TONGUE LONG BARREL COMPRESSION LUGS BOLTED TO THE BUS BAR.
2. CONSTANT CURRENT REGULATORS SHALL BE SHUT OFF PRIOR TO DISCONNECTING EXISTING FRAME GROUNDS AND SHALL REMAIN OFF UNTIL GROUNDING UPGRADES AND NEW GROUND CONNECTIONS ARE COMPLETED.
3. ALL WORK SHOWN ON THIS SHEET SHALL BE PAID FOR UNDER ITEM AR109200 "INSTALL ELECTRICAL EQUIPMENT" PER LUMP SUM.

DATE	REVISION	BY

LITCHFIELD MUNICIPAL AIRPORT
LITCHFIELD, ILLINOIS

IL. PROJ.: 3LF-4046 A.I.P. PROJ.: 3-17-0063-B17

Hanson Project No. 10A00940.0800
Filename E-605.DWG
Scale NOT TO SCALE
Date 02/04/11 E-605.DWG

LAYOUT	KNL	12/14/10
DRAWN	CWS	12/15/10
REVIEWED	CAH	12/22/10

HANSON
Hanson Professional Services Inc.
1525 South Sixth Street
Springfield, Illinois 62703-2886
Offices Nationwide

TAXIWAY "C" EXTENSION

CCR GROUND BUS RISER

MAR 14, 2011 9:59 AM HAGL000382
I:\AIRPORTS\LITCHFIELD\10A0094\CADD\AIRPORT\SHEET\E-605.DWG - CCR GROUND BUS RISER