LI032

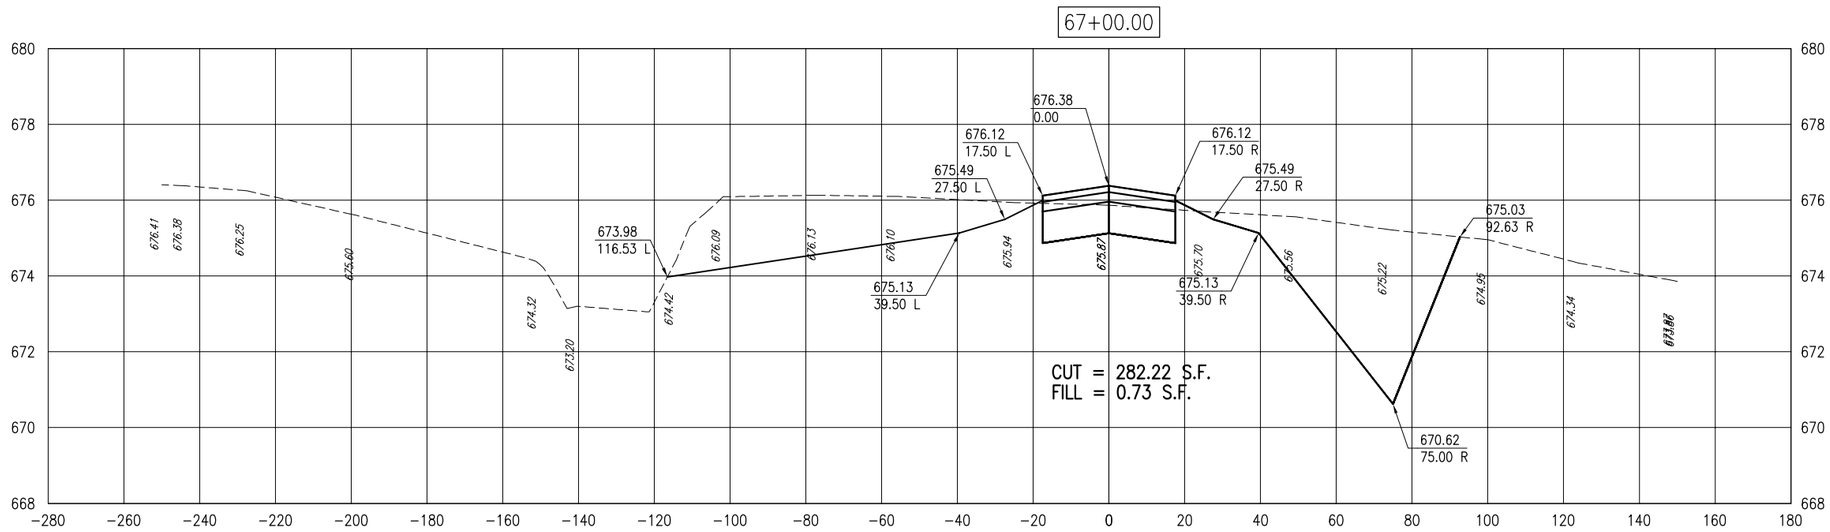

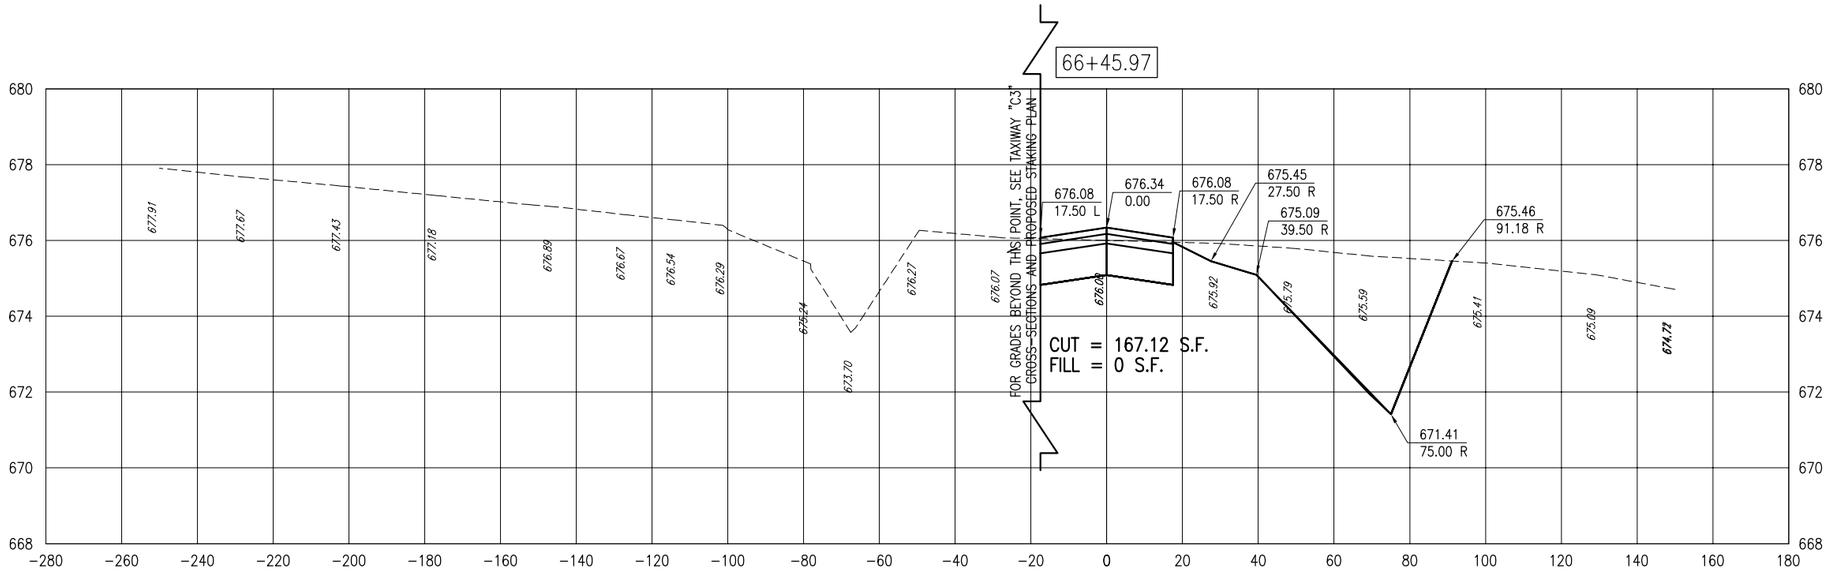

MAR 14, 2011 10:48 AM HAGLOOO382
I:\AIRPORTS\LITCHFIELD\10A0094\CADD\AIRPORT\SHEET\R-301-XSEC.DWG - STA. 66+45.97 TO STA. 67+00

DATE	REVISION	BY

LITCHFIELD MUNICIPAL AIRPORT
LITCHFIELD, ILLINOIS

IL. PROJ.: 3LF-4046 A.I.P. PROJ.: 3-17-0063-B17

Hanson Project No. 10A00940 0800
Filename R-301-XSEC.DWG
Scale V. 1"=2', H. 1"=20'
Date 02/04/11

LAYOUT	MDR	01/04/11
DRAWN	JEO	01/04/11
REVIEWED	CAH	02/17/11

HANSON

Hanson Professional Services Inc.
1525 South Sixth Street
Springfield, Illinois 62703-2886
Offices Nationwide

TAXIWAY "C" EXTENSION

CROSS-SECTIONS FOR TAXIWAY C STA. 66+45.97 TO STA. 67+00