LI032

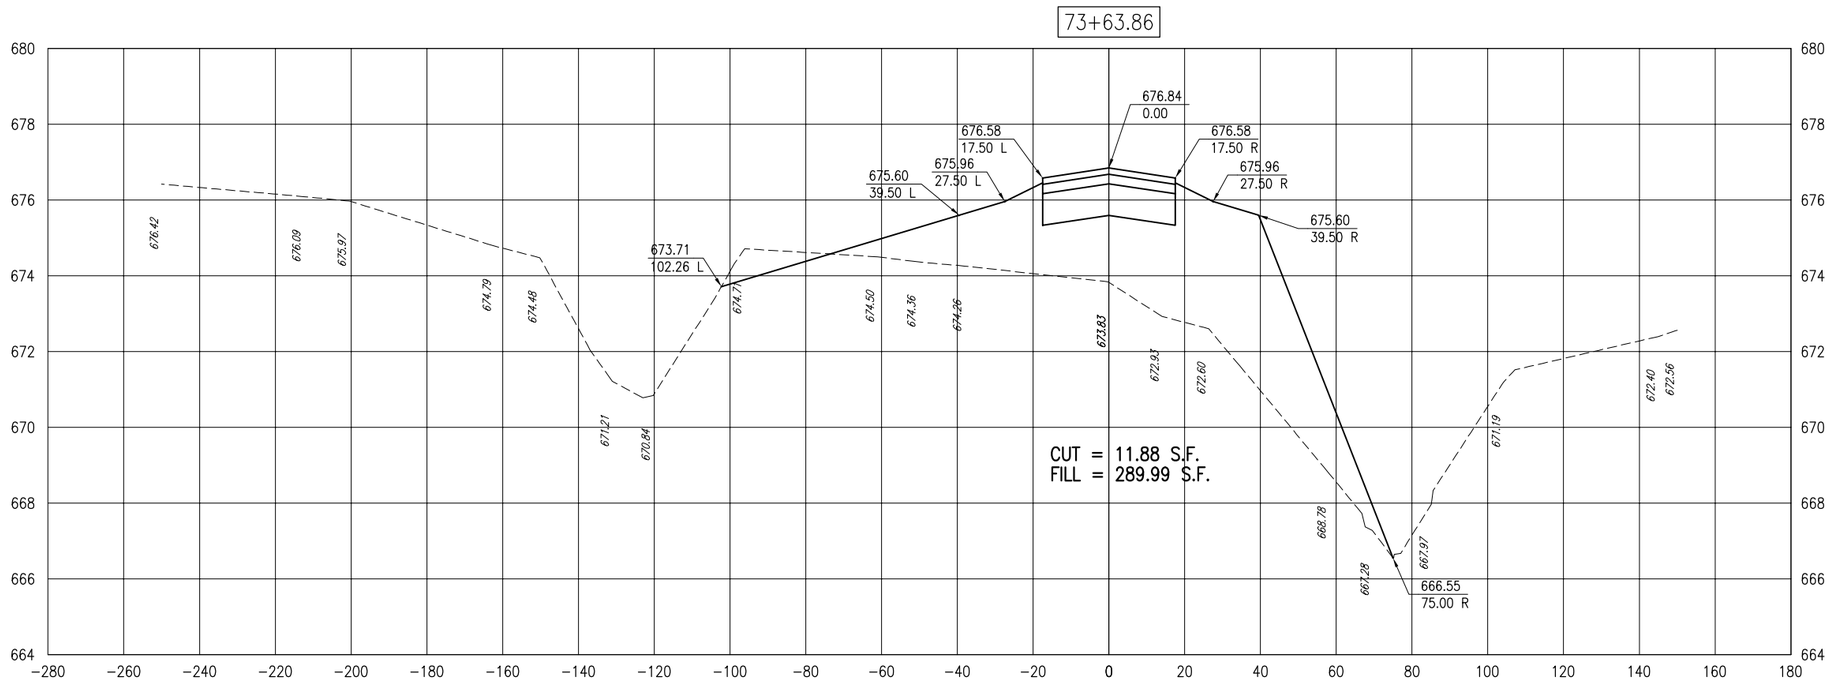


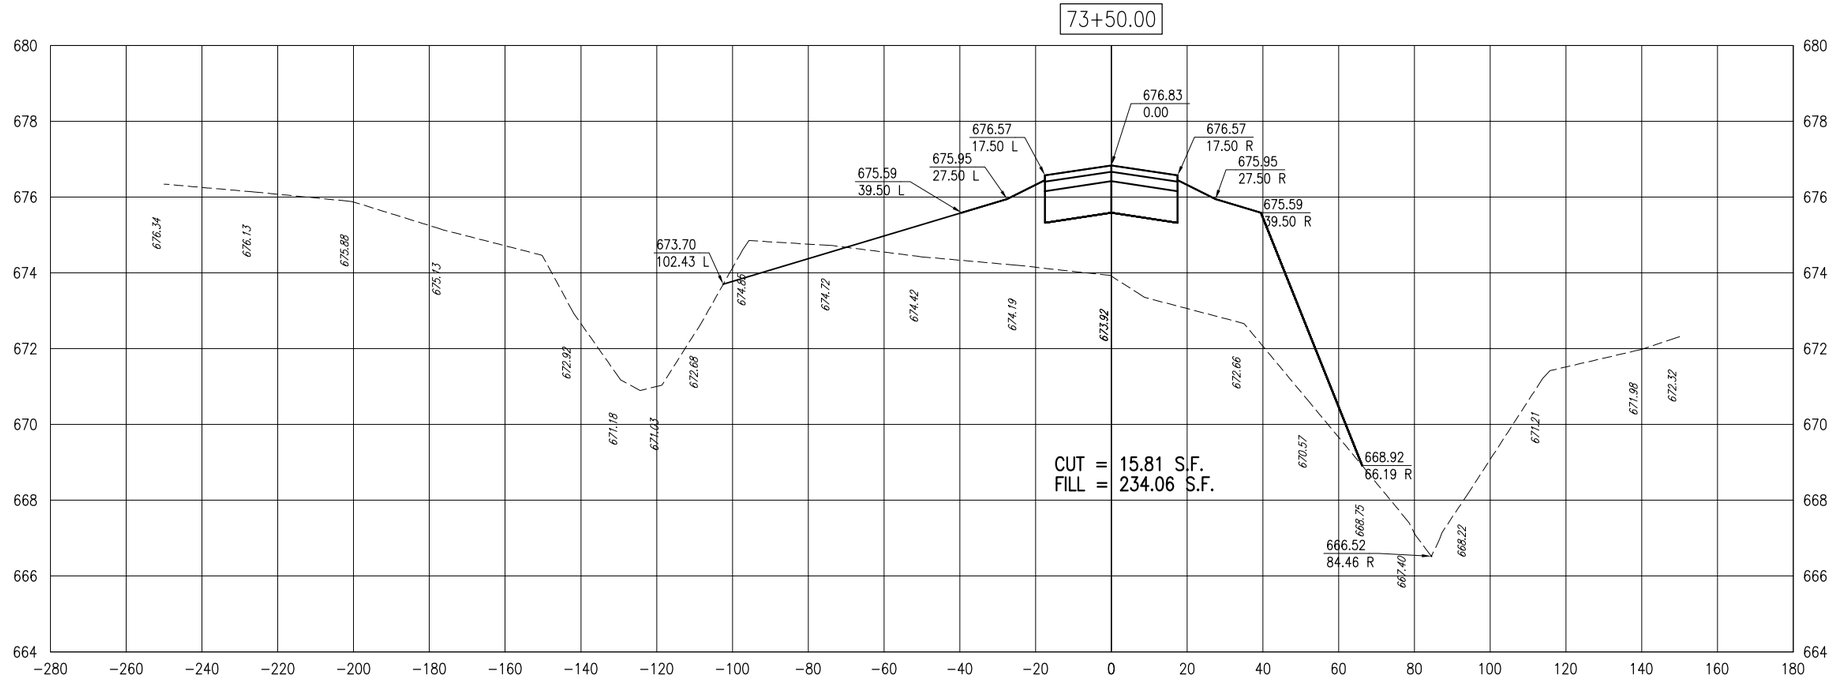


MAR 14, 2011 10:55 AM HAGLOOO382
I:\AIRPORTS\LITCHFIELD\10A0094\CADD\AIRPORT\SHEET\R-302-XSEC.DWG - STA. 73+50 TO STA. 73+63.86

| BY | REVISION | DATE |
|---|---|---|
| | | |

**LITCHFIELD MUNICIPAL AIRPORT**
**LITCHFIELD, ILLINOIS**

IL. PROJ.: 3LF-4046 A.I.P. PROJ.: 3-17-0063-B17

Hanson Project No. 10A00940 0800
Filename R-302-XSEC.DWG
Scale V. 1"=2', H. 1"=20'
Date 02/04/11

| | | |
|---|---|---|
| LAYOUT | MDR | 01/04/11 |
| DRAWN | JEO | 01/04/11 |
| REVIEWED | CAH | 02/17/11 |

HANSON

Hanson Professional Services Inc.
1525 South Sixth Street
Springfield, Illinois 62703-2886
Offices Nationwide

TAXIWAY "C" EXTENSION

CROSS-SECTIONS FOR TAXIWAY C
STA. 73+50 TO STA. 73+63.86

52