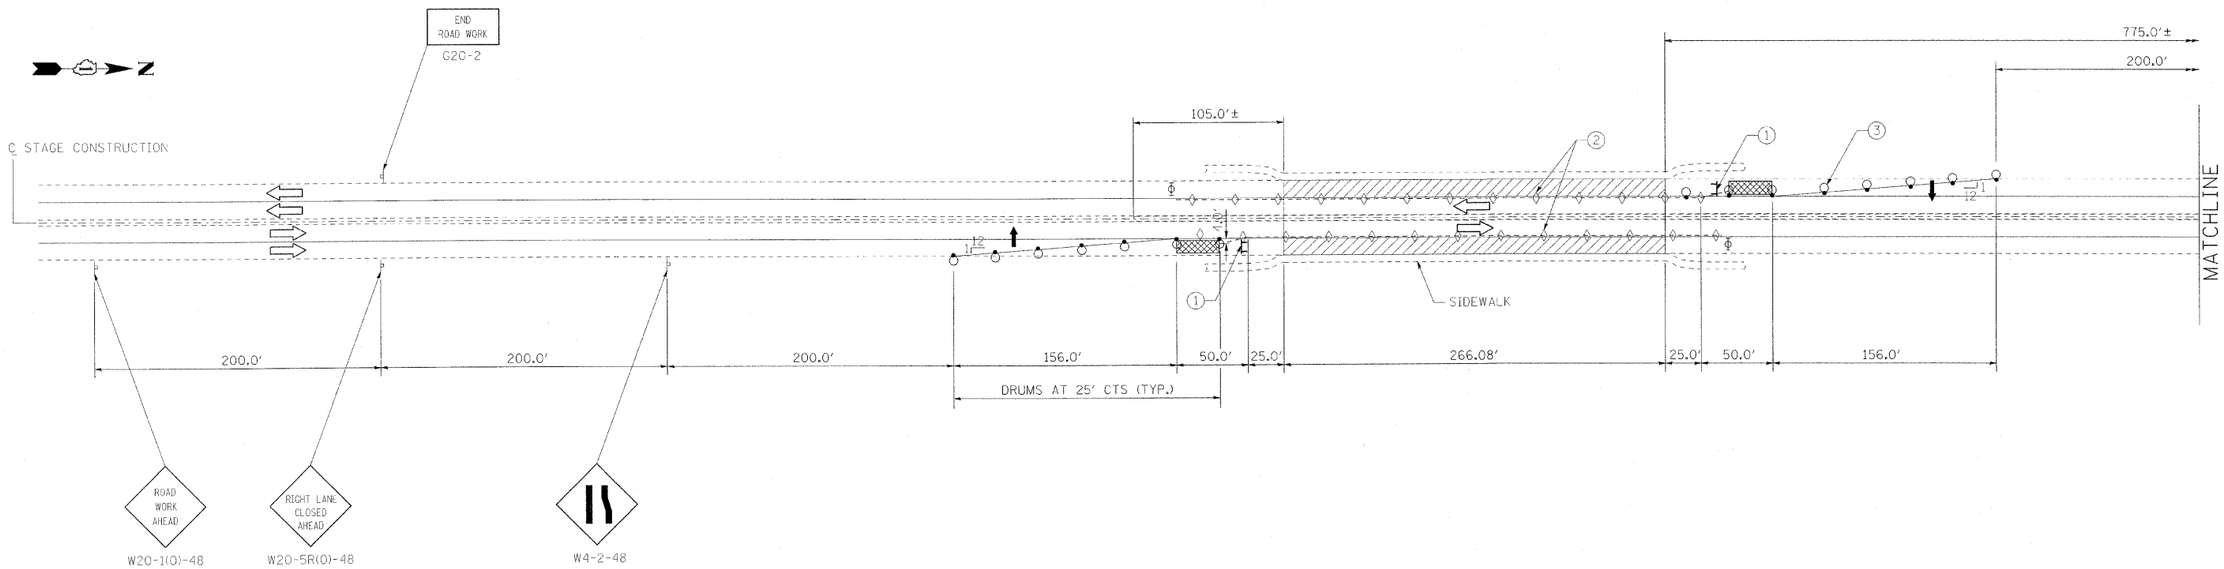

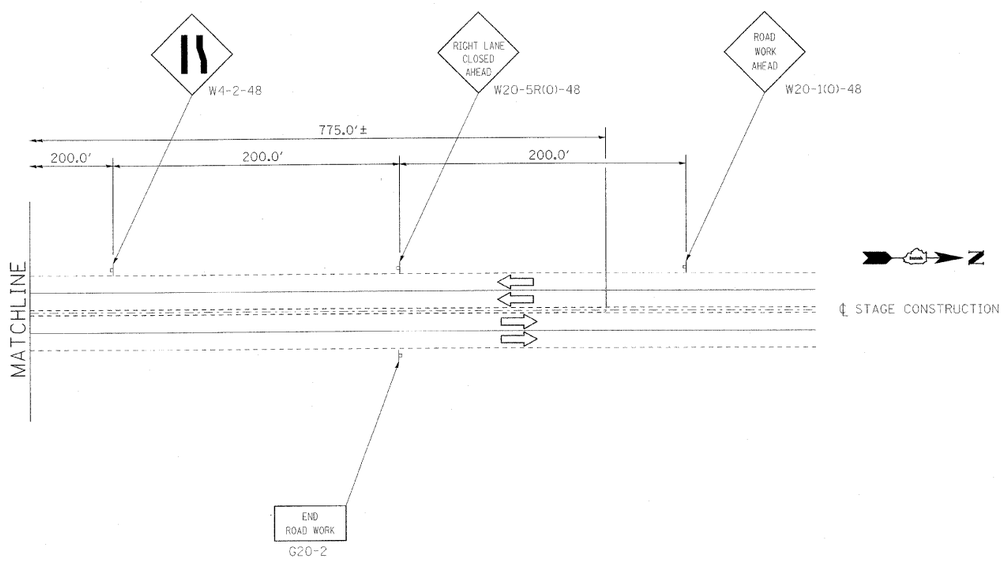

PAVEMENT STRIPING LEGEND

1. TYPE III BARRICADE TO BE PLACED WHEN NO WORK IS BEING PERFORMED
2. BARRIER WALL MARKER AT 25' CTS SEE STANDARD 704001 & 635011
3. CONES, DRUMS, OR BARRICADES AT 6' CENTERS IN TAPER

SYMBOL LEGEND

- ARROW BOARD
- CONE, DRUM OR BARRICADES
- SIGN ON PORTABLE OR PREEMINENT SUPPORT
- WORK AREA
- BARRICADE OR DRUM WITH FLASHING LIGHT
- TYPE III BARRICADE WITH FLASHING LIGHTS
- TEMPORARY IMPACT ATTENUATOR
- DRUM WITH STEADY BURNING LIGHT
- DOUBLE VERTICAL PANEL
- TEMPORARY CONCRETE BARRIER
- CRYSTAL BIDIRECTIONAL BARRIER WALL/GUARDRAIL MARKER

NOTES:

1. REFER TO SUGGESTED TRAFFIC CONTROL AND STAGING PLAN I FOR NOTES.

FILE NAME = D160JS9-sht-staging.dgn	USER NAME = IDOT(eng)	DESIGNED - J.M. HAMELKA	REVISED -	STATE OF ILLINOIS DEPARTMENT OF TRANSPORTATION	EAST RIVER ROAD AT I-90 KENNEDY EXPRESSWAY SUGGESTED TRAFFIC CONTROL AND STAGING PLAN - STAGE II	F.A.U. RTE.	SECTION	COUNTY	TOTAL SHEETS	SHEET NO.
		DRAWN - B. VOGRIG	REVISED			2729	1617-I-1	COOK	13	4
	PLOT SCALE = 50.0000 ' / in.	CHECKED - J.W. KOONCE	REVISED -					CONTRACT NO. 60J69		
	PLOT DATE = 2/1/2010	DATE - JANUARY, 2010	REVISED -		SCALE: 1"=50' SHEET NO. OF SHEETS STA. TO STA.		ILLINOIS FED. AID PROJECT			