CONTRACT NO. 70022

F.A.I. RTE.	SECTION	COUNTY	TOTAL SHEETS	SHEET NO.
72	*	PIATT	251	179

* (58,74-66)&(74-67&68)RS-1

DETAILS FOR I-72 MAINLINE MILLING AND RESURFACING TRANSITIONS

HOT-MIX ASPHALT SURFACE REMOVAL-BUTT JOINT AT END OF PROJECT

STATION 1376+84.00 TO STATION 1377+89.00

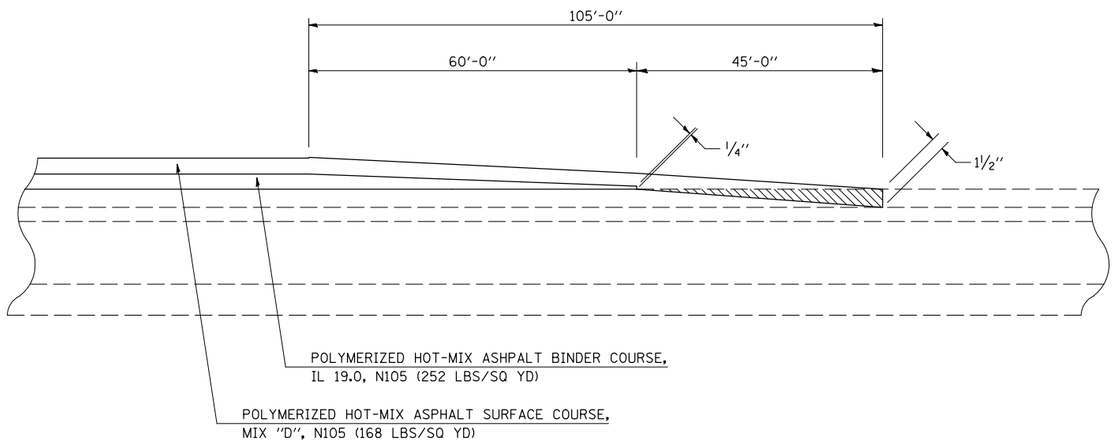

HOT-MIX ASPHALT SURFACE REMOVAL - BUTT JOINT AT MAINLINE PAVEMENT TRAVELED WAY

NOT TO SCALE

HOT-MIX ASPHALT SURFACE REMOVAL-BUTT JOINT AT MAINLINE SHOULDERS

STATION 1376+84.00 TO STATION 1377+89.00

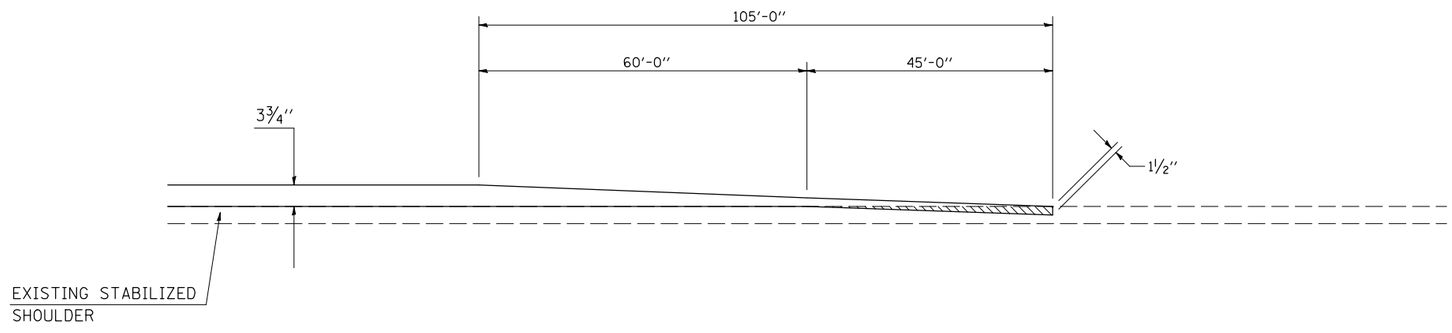

HOT-MIX ASPHALT SURFACE REMOVAL - BUTT JOINT AT MAINLINE SHOULDERS

NOT TO SCALE

ILLINOIS DEPARTMENT OF TRANSPORTATION
DETAILS FOR I-72 MAINLINE
MILLING AND RESURFACING TRANSITIONS
F.A.I. ROUTE 72
SECTION (58,74-66)&(74-67&68)RS-1
PIATT COUNTY
Sheet 4 of 4

SCALE: NONE
DATE: 12/15/09
DRAWN BY: CADD
CHECKED BY: R.T.B.

PLOT DATE = 2/8/2010
FILE NAME = c:\pw_work\PWIDOT\PTERSONBR\d0189678\28998details.dgn
PLOT SCALE = 100.0000 ' / IN.
USER NAME = pterson