CONTRACT NO. 70022

F.A.I. RTE.	SECTION	COUNTY	TOTAL SHEETS	SHEET NO.
72	*	PIATT	251	204

* (58,74-66)&(74-67&68)RS-1

NOTE: NOT TO SCALE

DETAIL OF FLARED GUARDRAIL AT DUAL STRUCTURE

4' MEDIAN SHOULDER

SN 074-0001 (EB)
SN 074-0002 (WB)

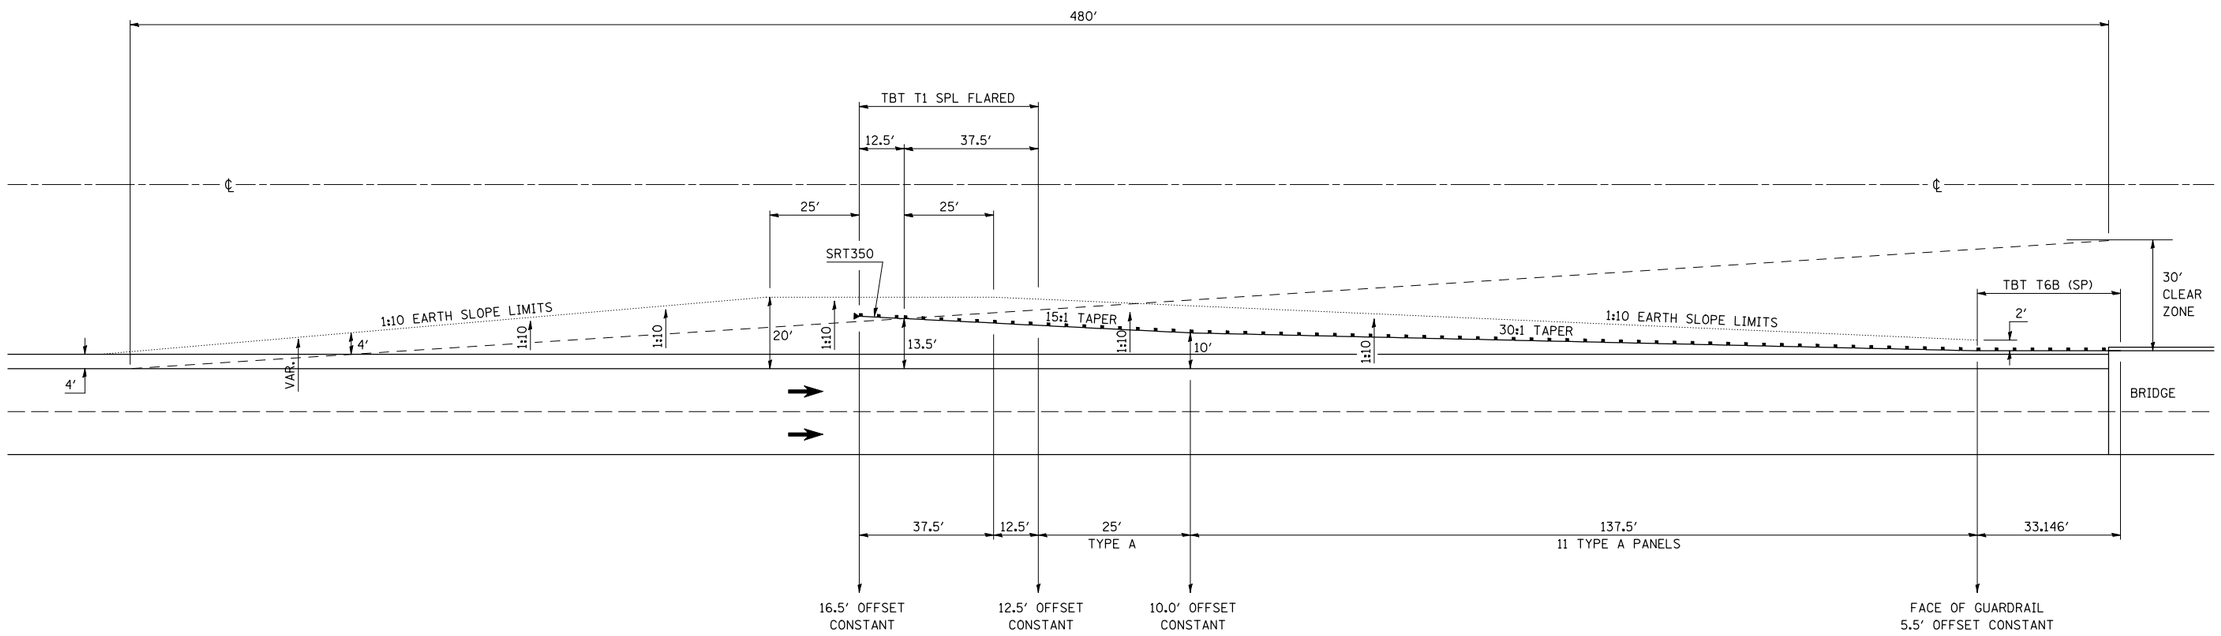

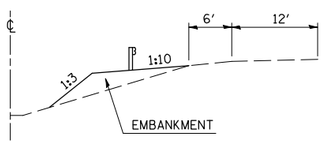

NOTE:
SEE PLAN SHEET SCHEDULES FOR LOCATIONS AND STATIONING OF GUARDRAIL.

PLOT DATE = 2/8/2010
FILE NAME = c:\pw_work\PWIDOT\PIERSONBR\d0109678\2899details.dgn
PLOT SCALE = 105.8824 ' / IN.
USER NAME = piersonbr