PLOT DATE = 2/8/2010
FILE NAME = c:\pw_work\pwidot\cearlock_jd\d0100678\D572022sht_IL 48.dgn
PLOT SCALE = 10.5882 ' / IN.
USER NAME = cearlock_jd

ORIGINAL SURVEY		BY	DATE
	SURVEYED		
	PLOTTED		
NOTE BOOK	TEMPLATE		
	AREAS		
NO.	AREAS CHECKED		

FINAL SURVEY		BY	DATE
	SURVEYED		
	PLOTTED		
NOTE BOOK	TEMPLATE		
	AREAS		
NO.	AREAS CHECKED		

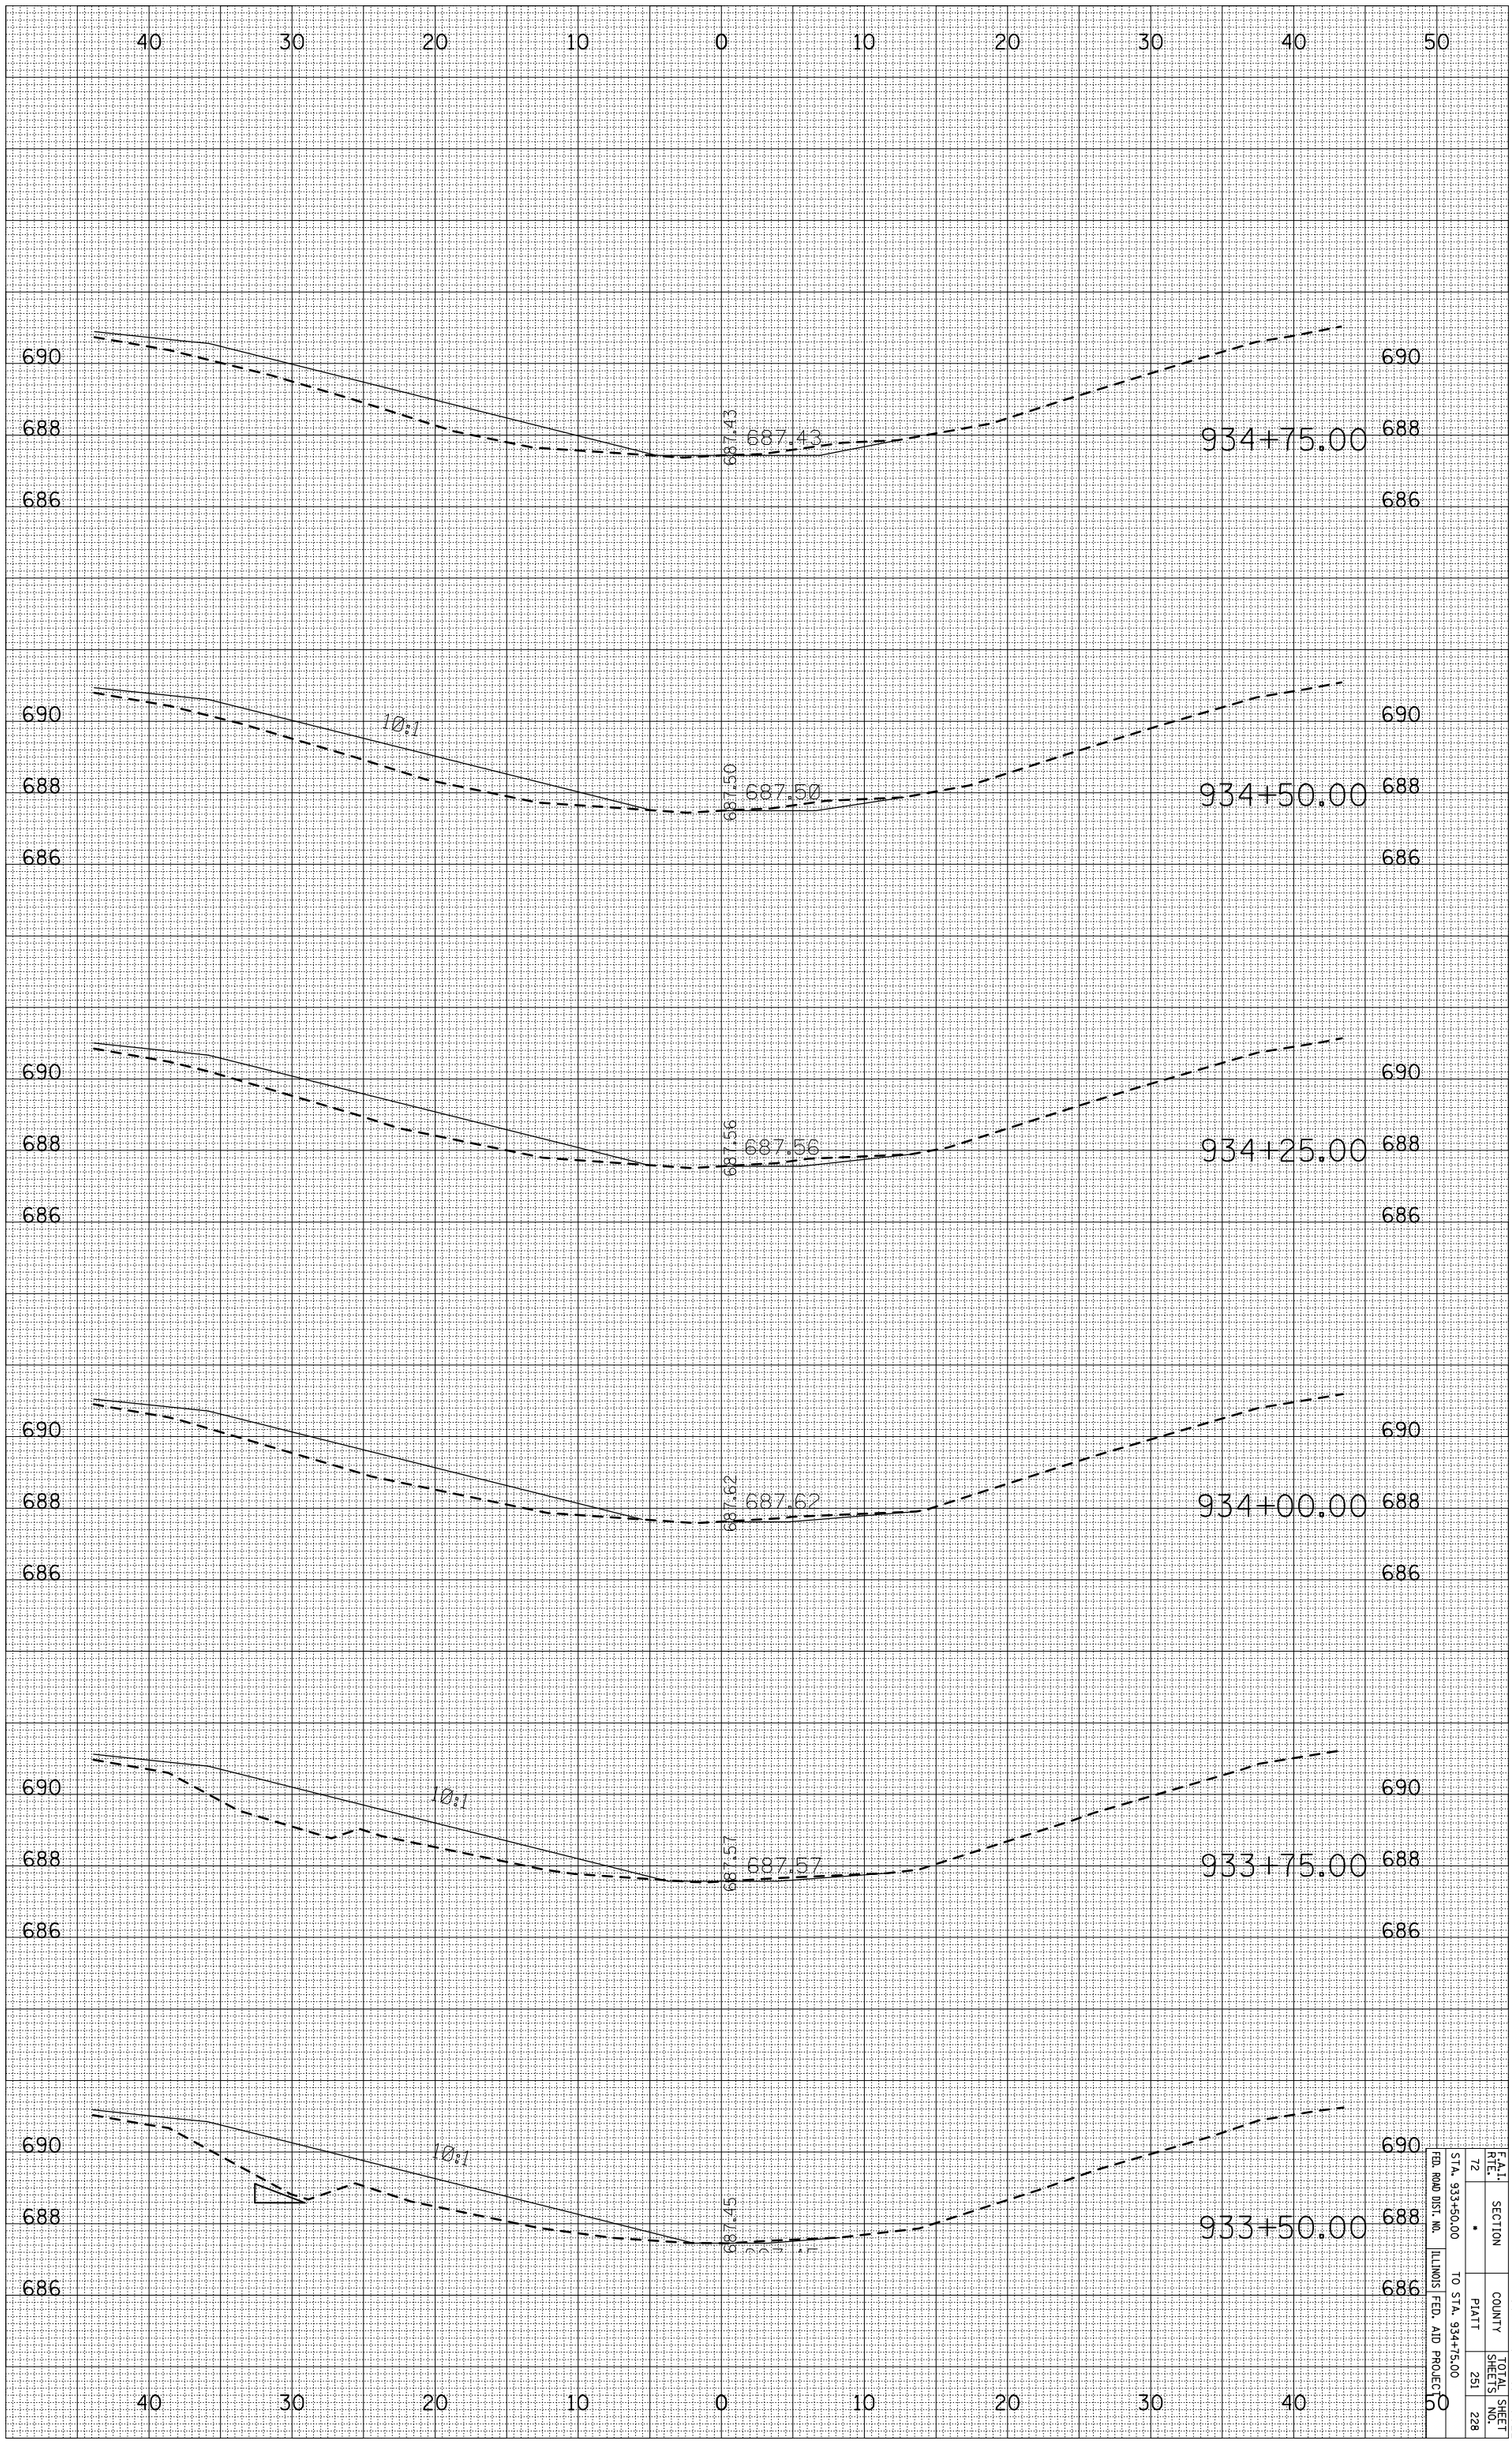

FED. ROAD DIST. NO.	ILLINOIS	FED. AID PROJECT	
STA. 933+50.00	TO STA. 934+75.00		

F.A.U. RTE.	SECTION	COUNTY	TOTAL SHEETS	SHEET NO.
72	*	PIATT	251	228

CONTRACT NO. 70022