SEC 34, T7N, R6W, 3RD PM

SEC 34, T7N, R6W, 3RD PM

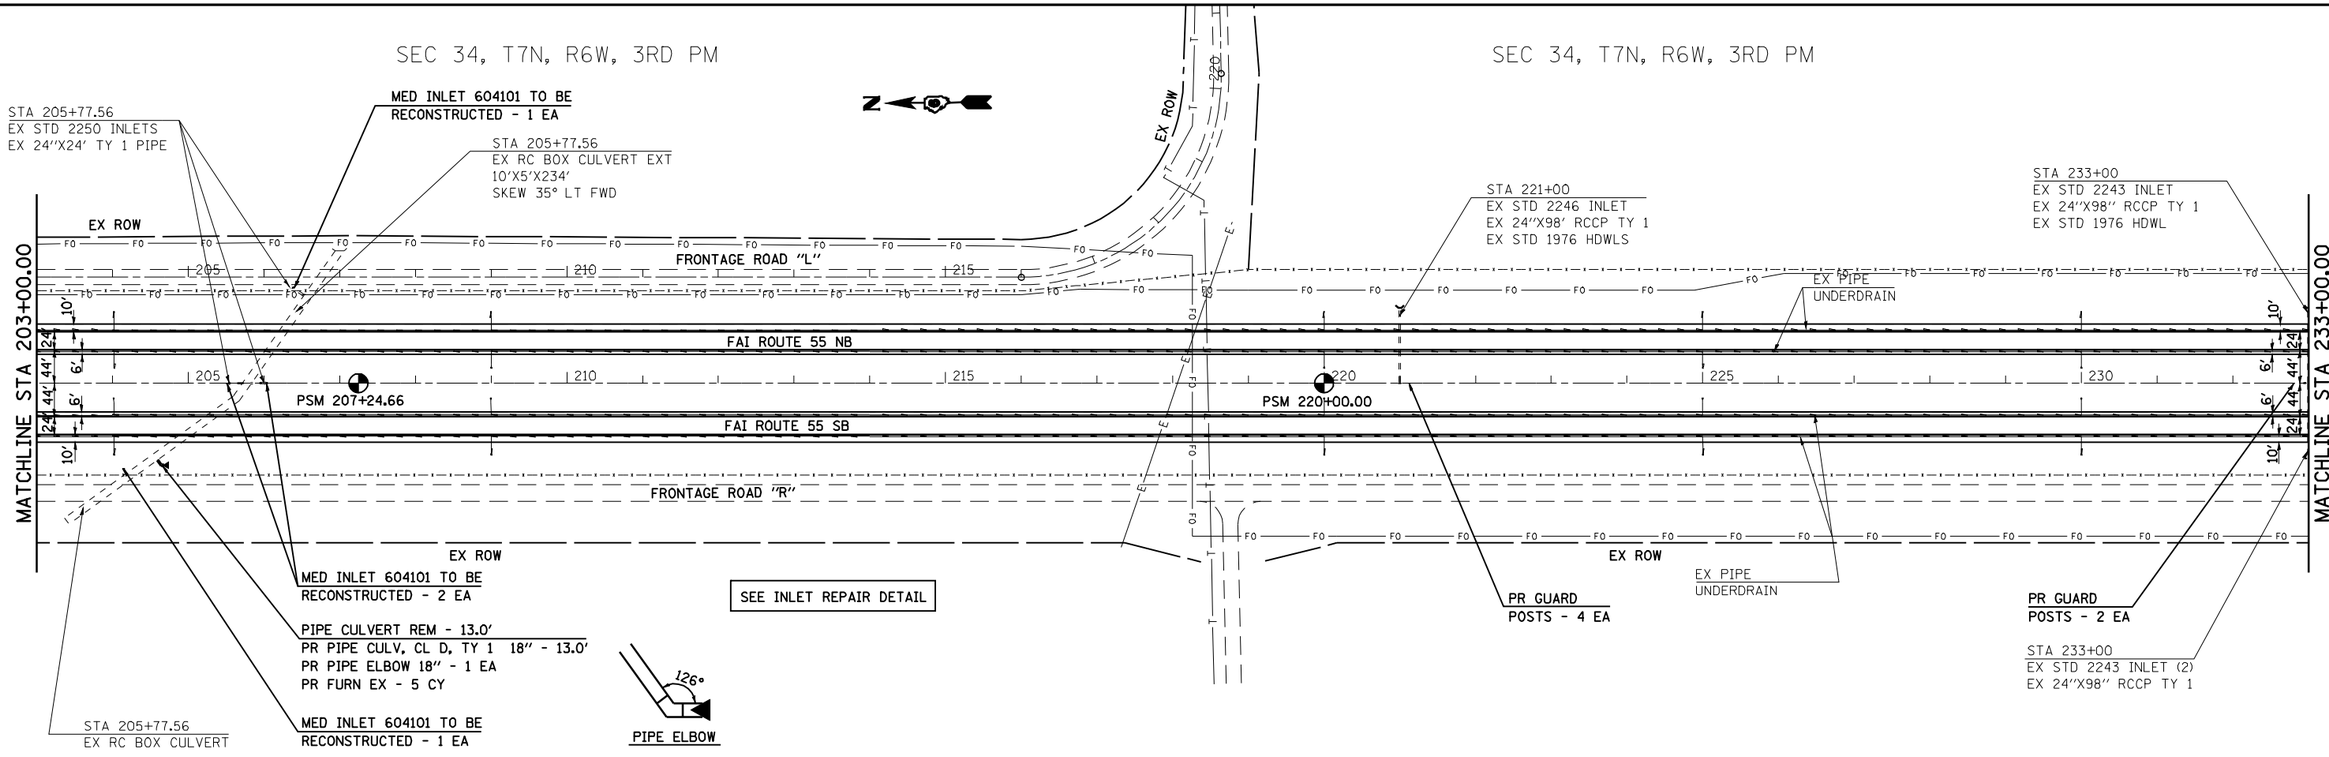

SEC 34, T7N, R6W, 3RD PM

EXIST. CURVE I55S-2
PI STA. = 245+50.49
△ = 1° 29' 35" (LT)
D = 0° 09' 02"
R = 38,084.20'
T = 496.20'
L = 992.34'
E = 3.23'
e = NC
T.R. =
S.E. RUN =
P.C. STA. = 240+54.29
P.T. STA. = 250+46.63

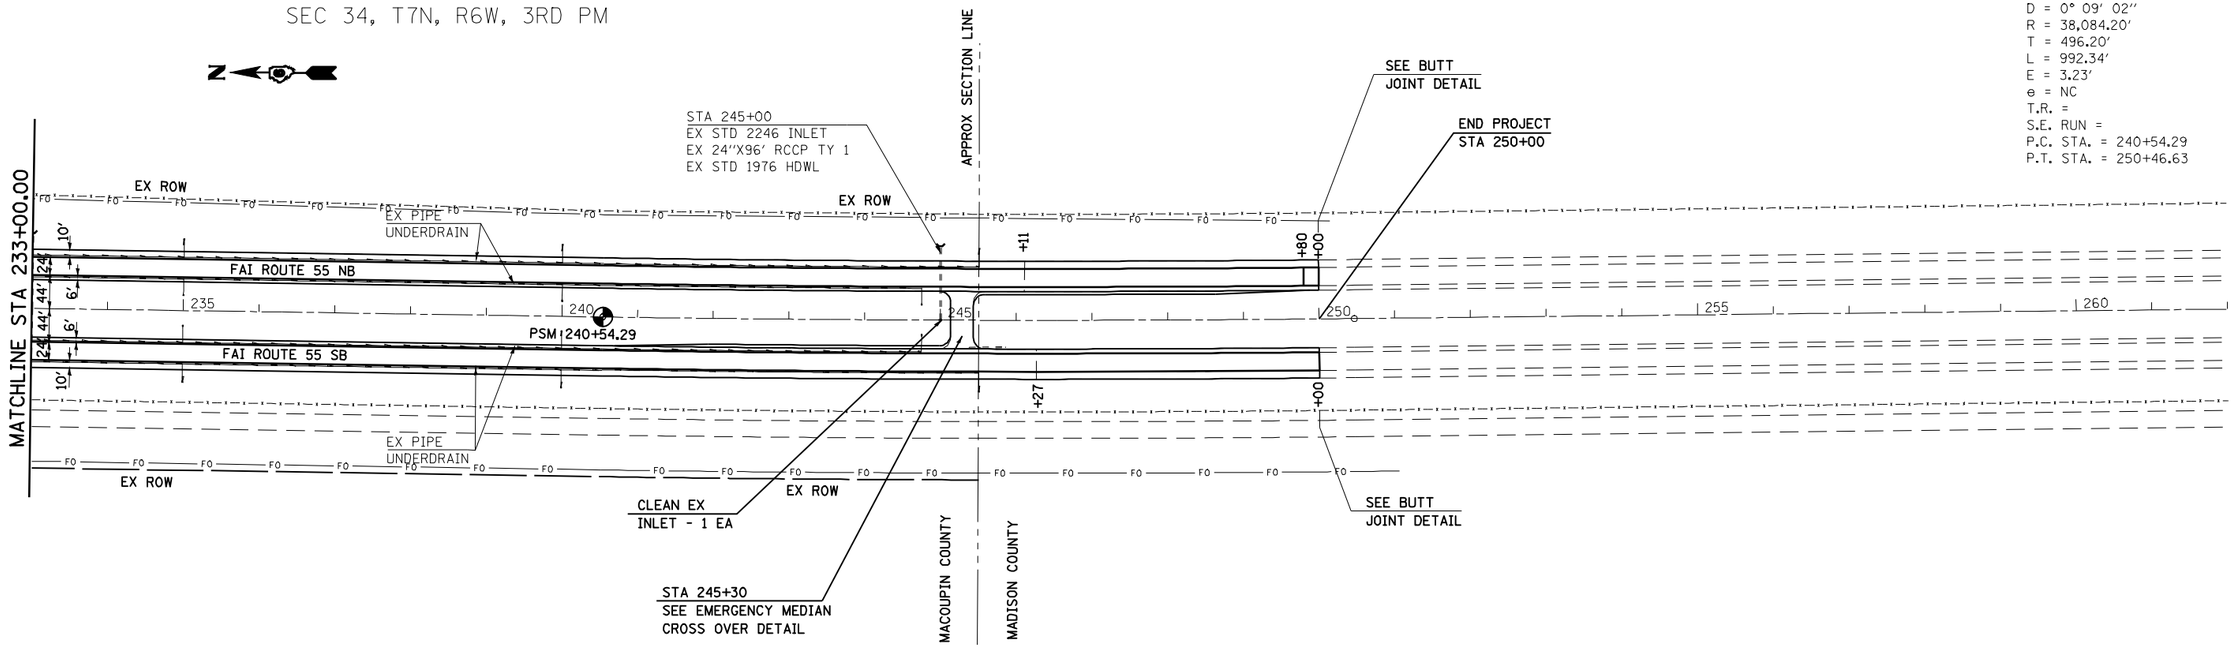

FILE NAME = c:\pw_work\PWIDOT\LAUGHLINRL\dms25312\D672A60-sht-plan100.dgn	USER NAME = laughlinrl	DESIGNED -	REVISED -	**STATE OF ILLINOIS DEPARTMENT OF TRANSPORTATION**	**PLAN SHEETS**	F.A.I. RTE.	SECTION	COUNTY	TOTAL SHEETS	SHEET NO.
	PLOT SCALE = 200.0000 ' / IN.	DRAWN -	REVISED -			55	59RS-2, BR	MACOUPIN	100	30
	PLOT DATE = Mar-26-2010 11:10:38AM	CHECKED -	REVISED -					CONTRACT NO. 72A60		
		DATE -	REVISED -		SCALE: 1" = 100' SHEET NO. OF SHEETS STA. 173+00.00 TO STA. 233+00.00			ILLINOIS FED. AID PROJECT		