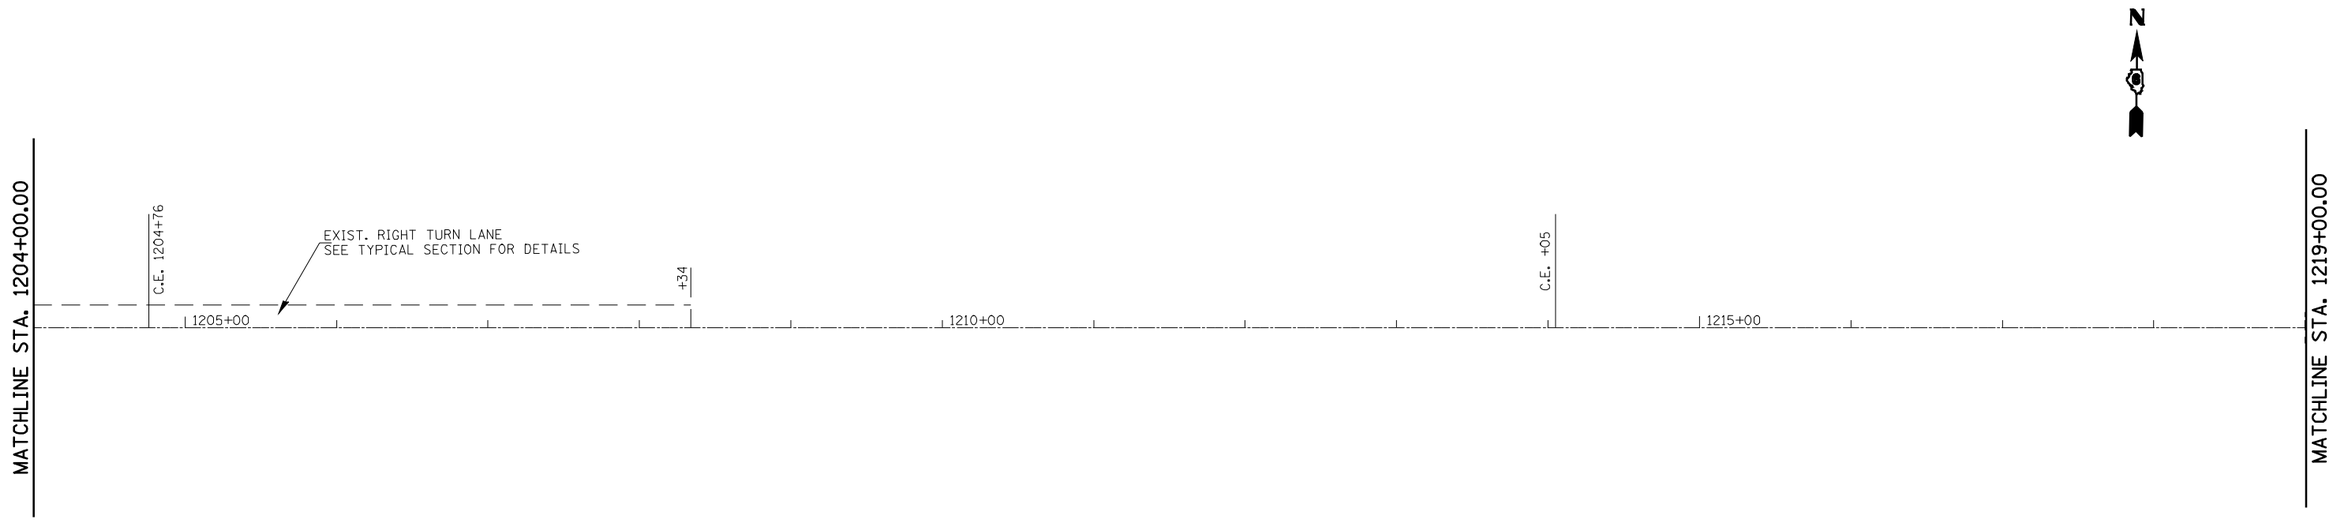

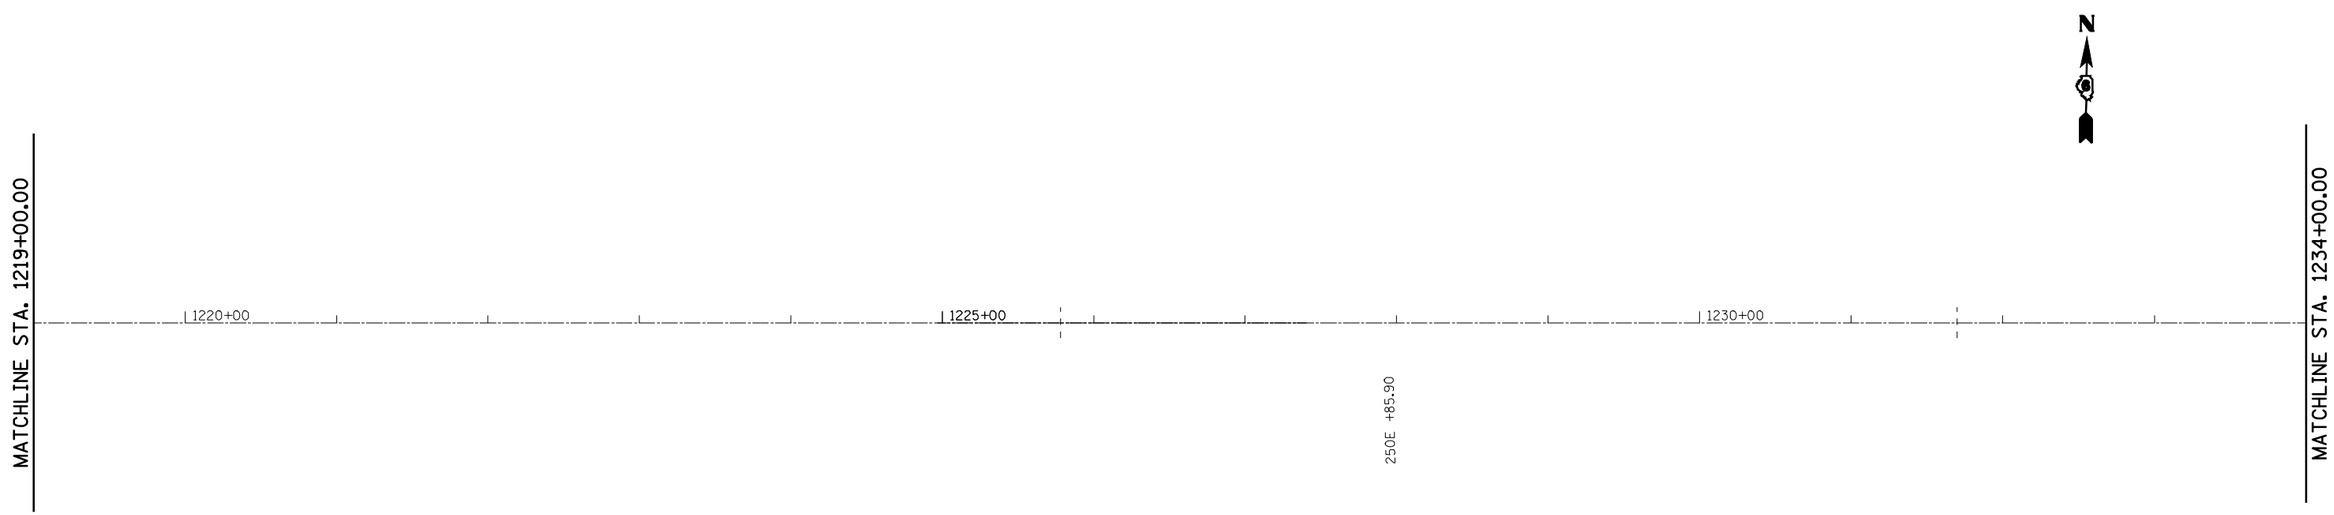

FILE NAME = c:\pw_work\PWIDOT\LAUGHLINRL\d0122712\D672C62-sht-plan.dgn	USER NAME = laughlinrl	DESIGNED -	REVISED -	STATE OF ILLINOIS DEPARTMENT OF TRANSPORTATION	PLAN	F.A.P. RTE.	SECTION	COUNTY	TOTAL SHEETS	SHEET NO.
		DRAWN -	REVISED -			753	141RS-6&142RS-6	*	62	30
	PLOT SCALE = 100.0000 ' / IN.	CHECKED -	REVISED -					CONTRACT NO. 72B13		
	PLOT DATE = Feb-05-2010 11:46:26AM	DATE -	REVISED -		SCALE: SHEET NO. OF SHEETS STA. TO STA.		ILLINOIS FED. AID PROJECT			