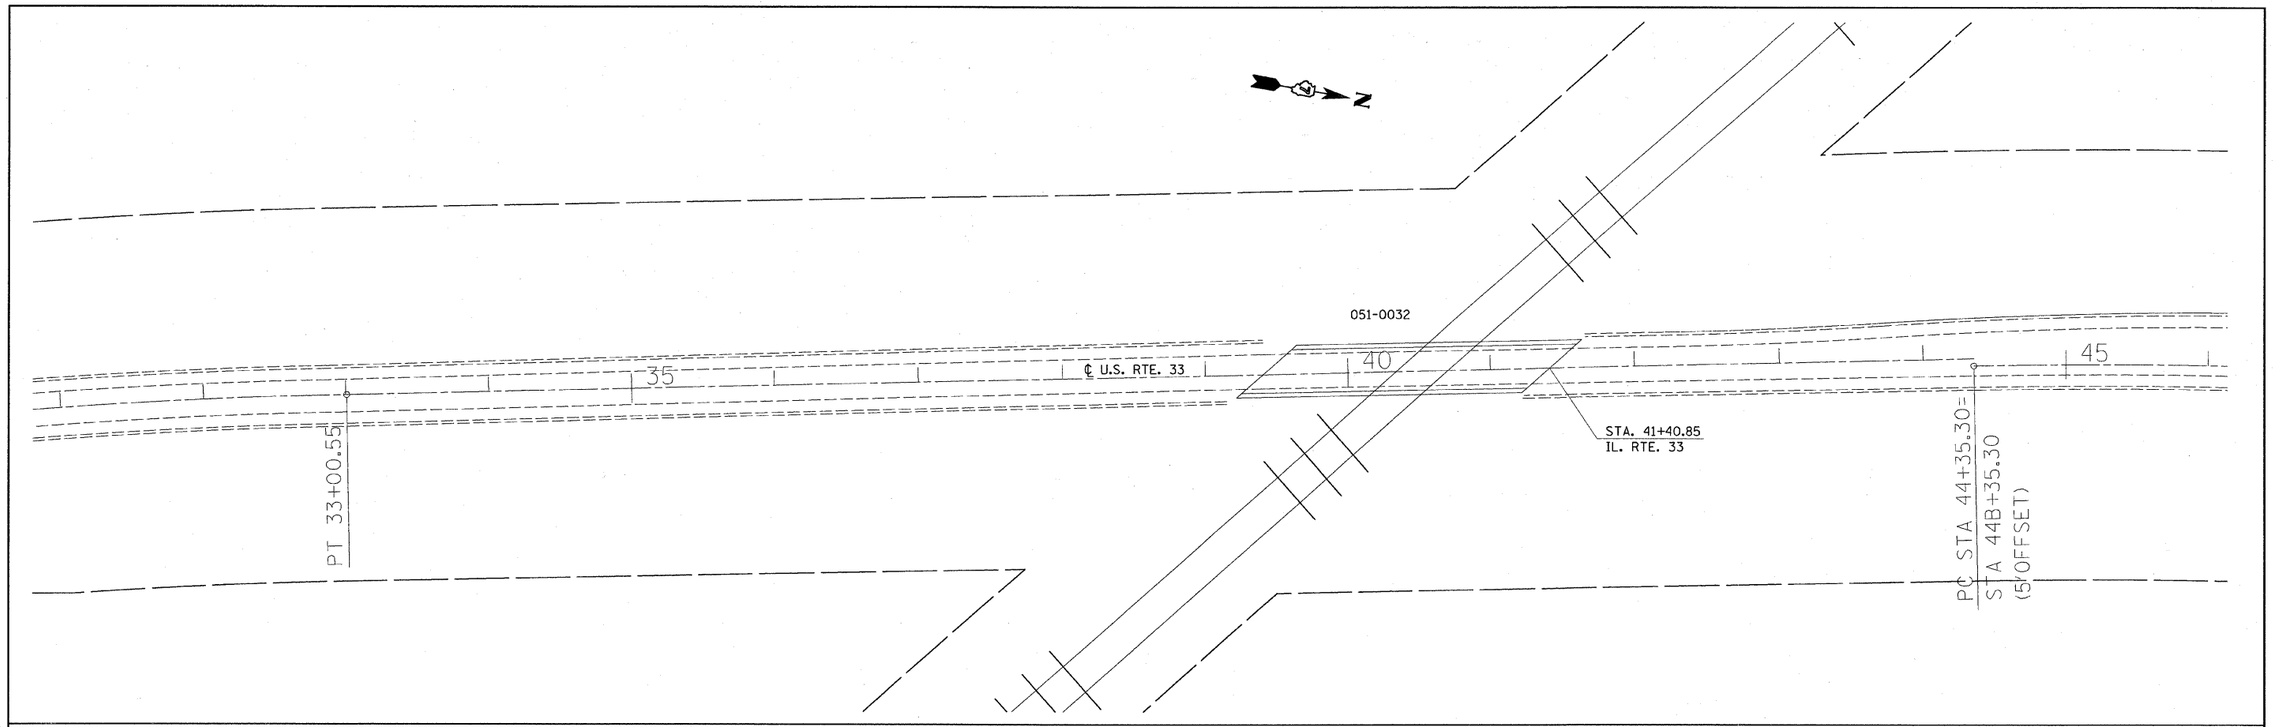

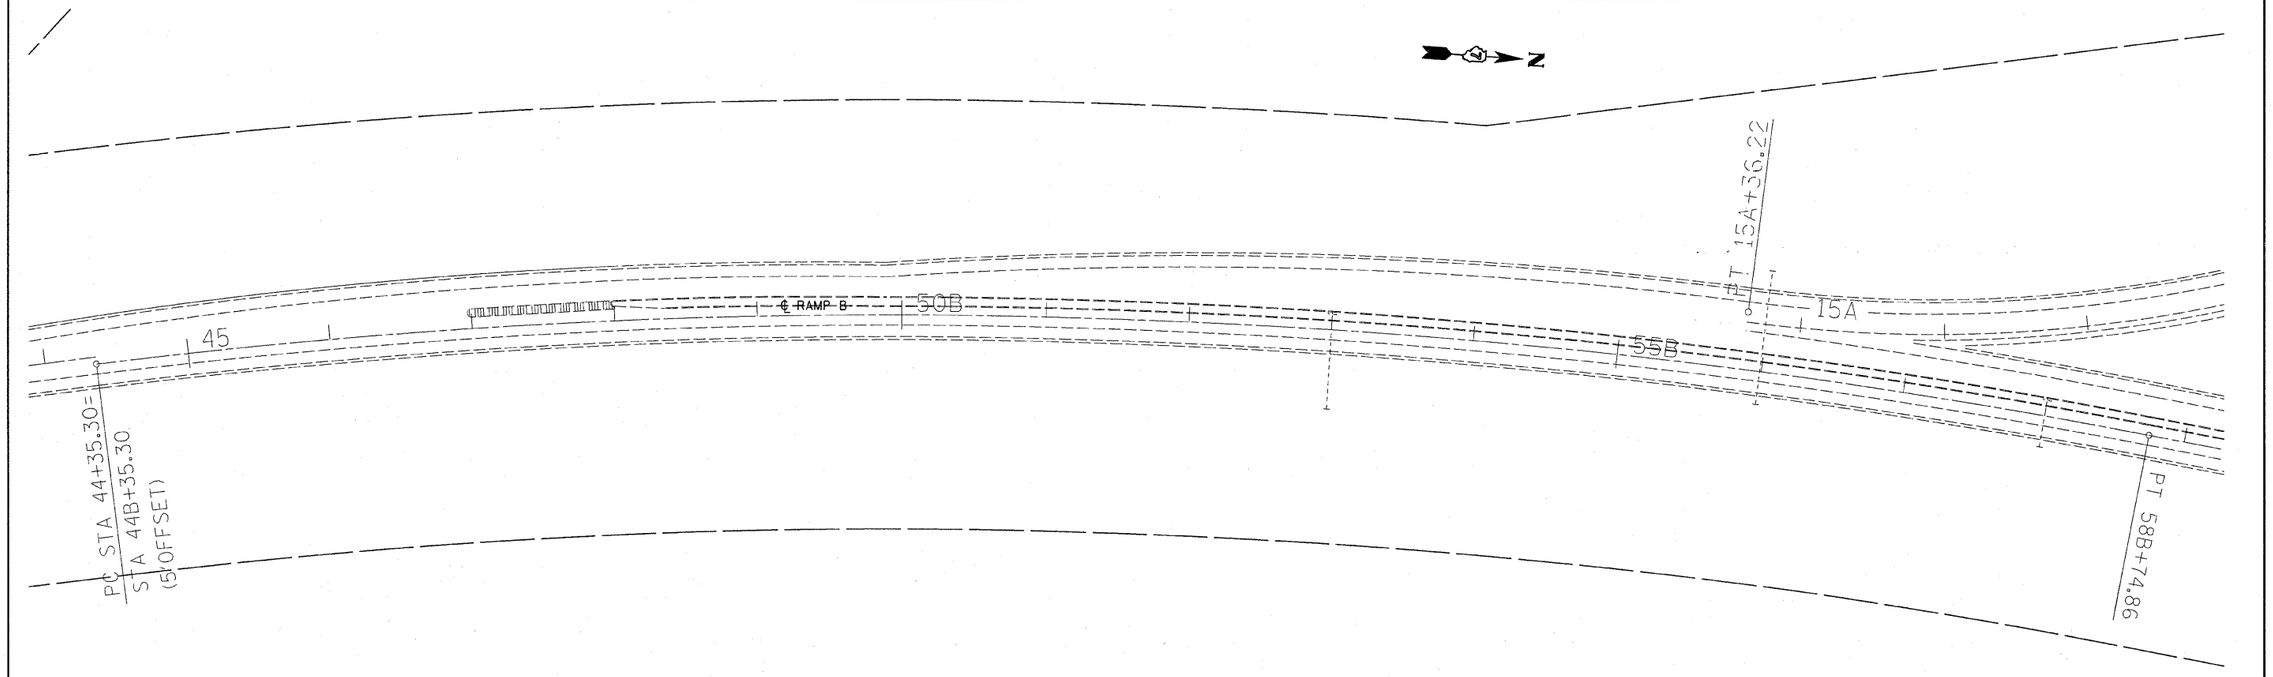

▪ (51-24)RS-3 & (51-24-2)RS-1

FILE NAME = c:\pw_work\PWIDOT\SWARTZRW\d0138979\D74390-sht-plan50.dgn	USER NAME = swartzrw	DESIGNED -	REVISED -
		DRAWN -	REVISED -
	PLOT SCALE = 50.0000 ' / IN.	CHECKED -	REVISED -
	PLOT DATE = 1/26/2010	DATE -	REVISED -

STATE OF ILLINOIS
DEPARTMENT OF TRANSPORTATION

PLAN SHEETS

SCALE: 50 | SHEET NO. 10 OF 10 SHEETS | STA. 31+00 | TO STA. 59B+00

F.A.P. RTE.	SECTION	COUNTY	TOTAL SHEETS	SHEET NO.
327	▪	LAWRENCE	49	31
		CONTRACT NO. 74390		
		ILLINOIS FED. AID PROJECT		