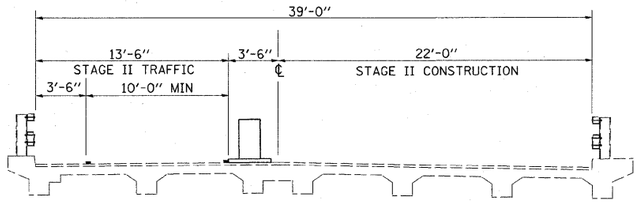

STAGE II TYPICAL

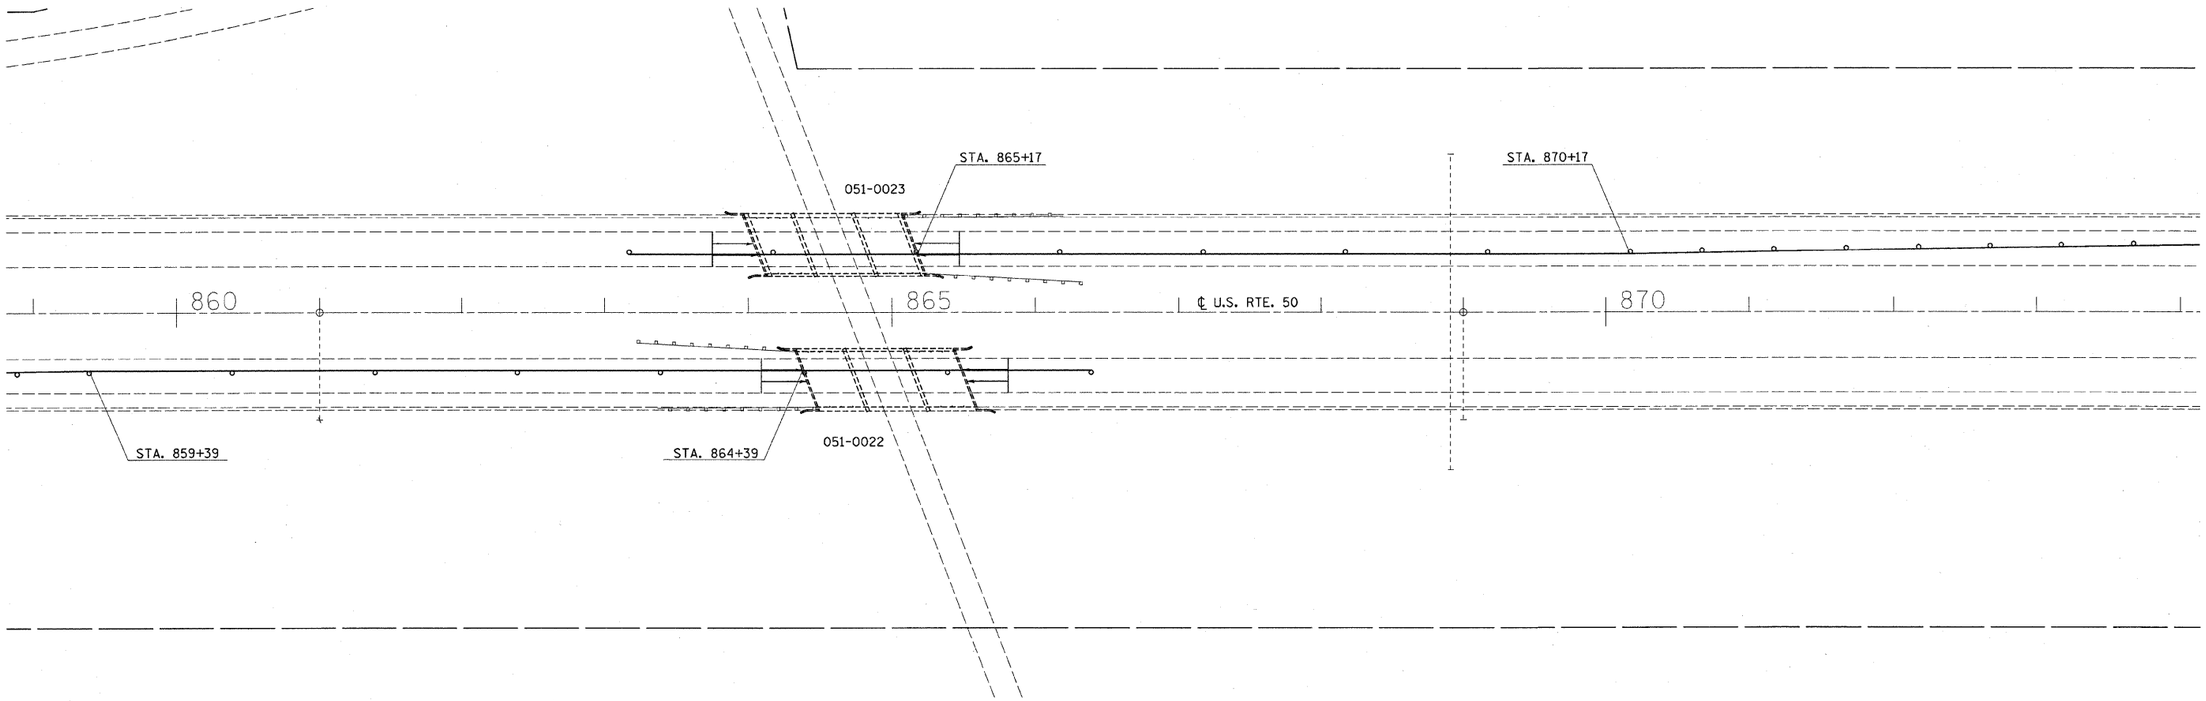

▪ (51-24)RS-3 & (51-24-2)RS-1

FILE NAME = c:\pw_work\PWIDOT\SWARTZRW\d0138979\d774390-sht-stage2.dgn	USER NAME = swartzrw	DESIGNED -	REVISED -
		DRAWN -	REVISED -
	PLOT SCALE = 50.0000 ' / IN.	CHECKED -	REVISED -
	PLOT DATE = 1/28/2010	DATE -	REVISED -

STATE OF ILLINOIS
DEPARTMENT OF TRANSPORTATION

STAGE 2 TRAFFIC CONTROL

SCALE: 50 | SHEET NO. 5 OF 6 SHEETS | STA. 859+00 | TO STA. 874+00

F.A.P. RTE.	SECTION	COUNTY	TOTAL SHEETS	SHEET NO.
327	▪	LAWRENCE	49	36
		CONTRACT NO. 74390		
	ILLINOIS	FED. AID PROJECT		