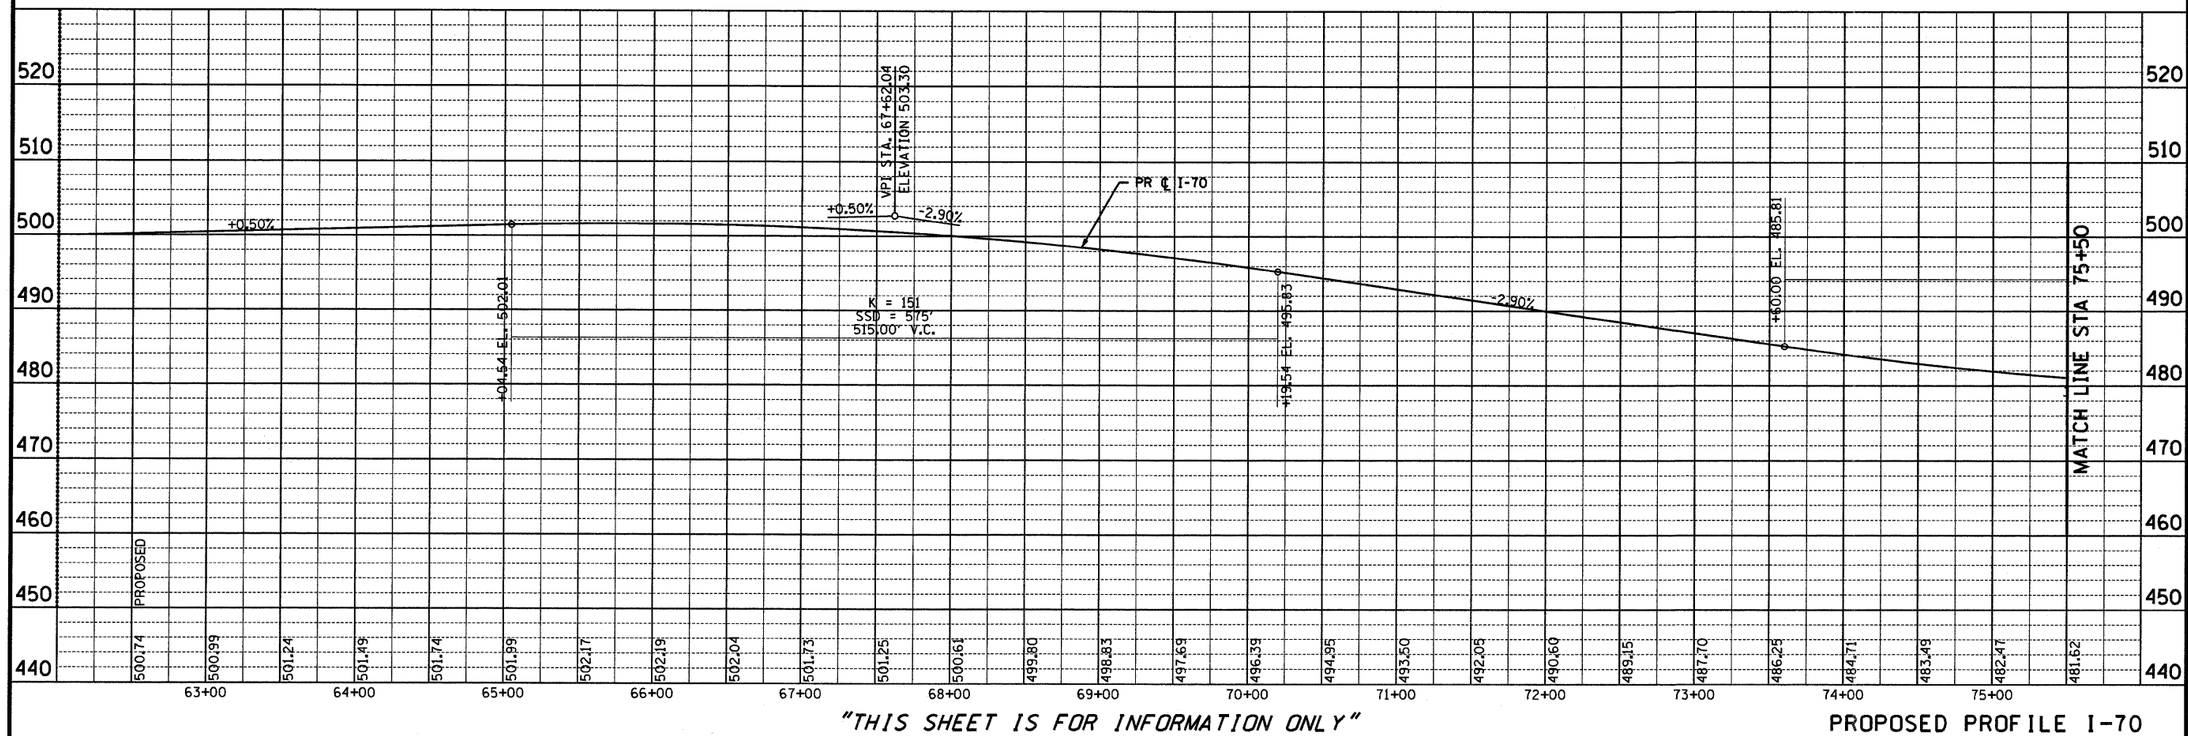

"THIS SHEET IS FOR INFORMATION ONLY"

PROPOSED PROFILE I-70

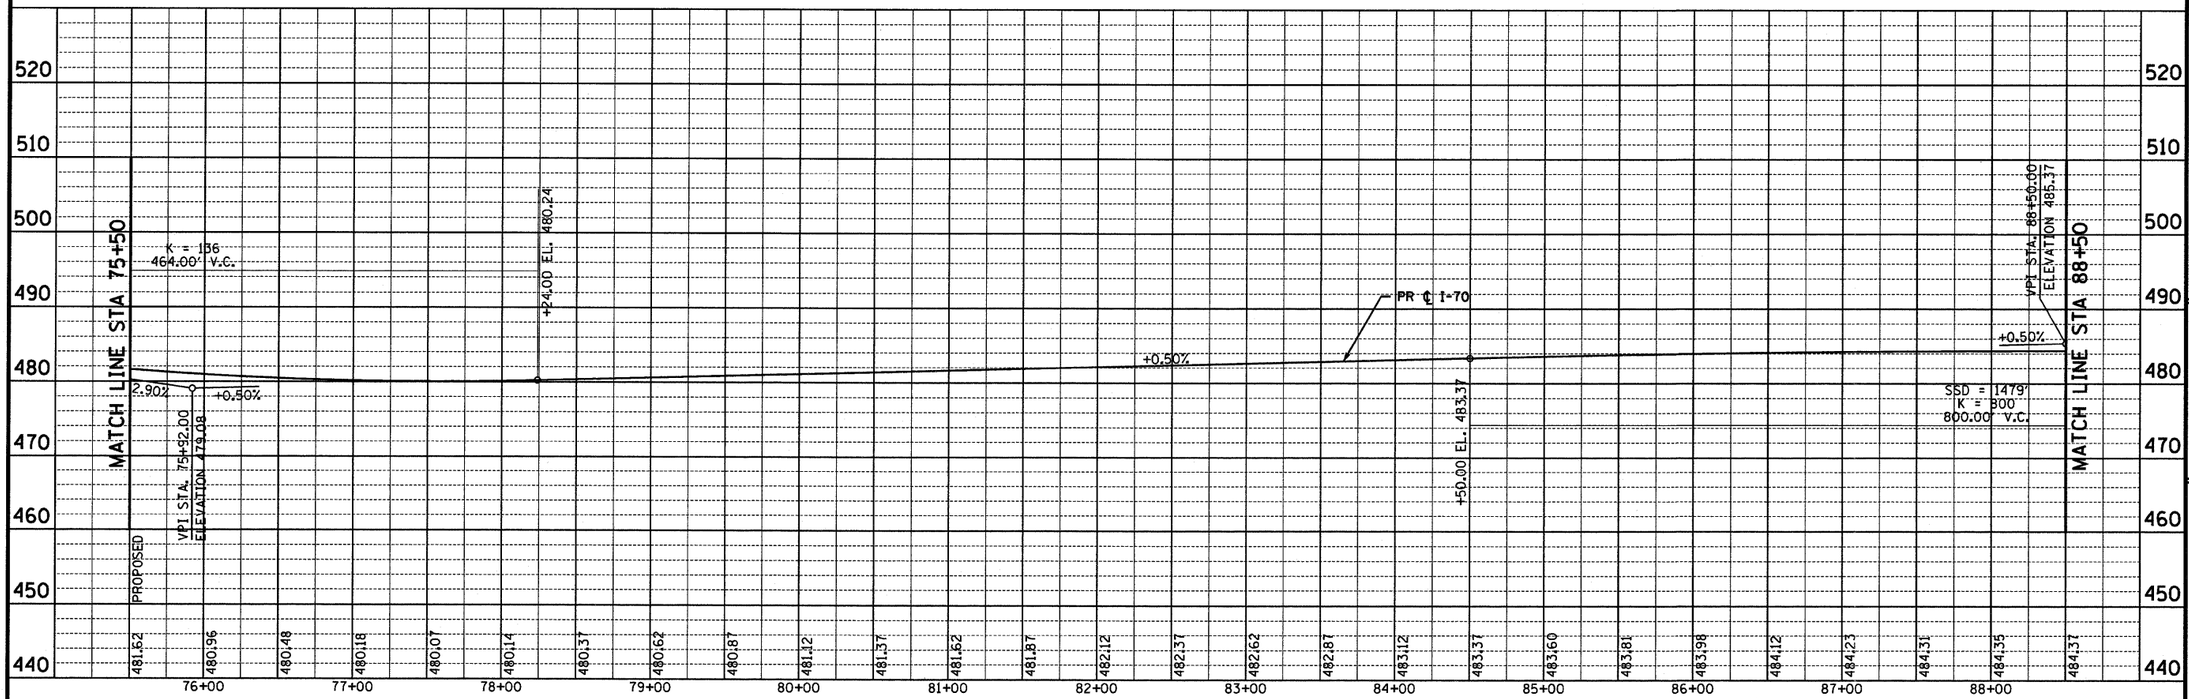

PROPOSED PROFILE I-70

CONTRACT NO. 76D61

F.A. ROUTE	SECTION
999	82-1B-2
FED. AID PROJECT	ILLINOIS
COUNTY	ST. CLAIR

USER NAME = John Keeven
PLOT SCALE = 50.0000 ' / IN.
PLOT DATE = 4/14/2010

DESIGNED - HNTB
CHECKED - CMT
DRAWN - CMT / HNTB

REVISED -
REVISED -
REVISED -
REVISED -

ROADWAY PROFILES INTERSTATE 70

ILLINOIS APPROACH STRUCTURE FOR NEW I-70 MISSISSIPPI RIVER BRIDGE

STA 62+50 TO STA 88+50

STATE OF ILLINOIS DEPARTMENT OF TRANSPORTATION

MISSOURI HIGHWAYS AND TRANSPORTATION COMMISSION

HNTB
715 KIRK DRIVE
KANSAS CITY, MO 64105
TELEPHONE (816) 472-1201
CERTIFICATE OF AUTHORITY NO. 001270

CMT
CRAWFORD, MURPHY & TILLY, INC.
2750 WEST WASHINGTON STREET
SPRINGFIELD, IL 62702
TELEPHONE (217) 787-9050
ENGINEERING CORPORATION - 000631

s:\ldot\090660l\draw_ldot\CADD_Sheets\D8038-sht-profile.dgn