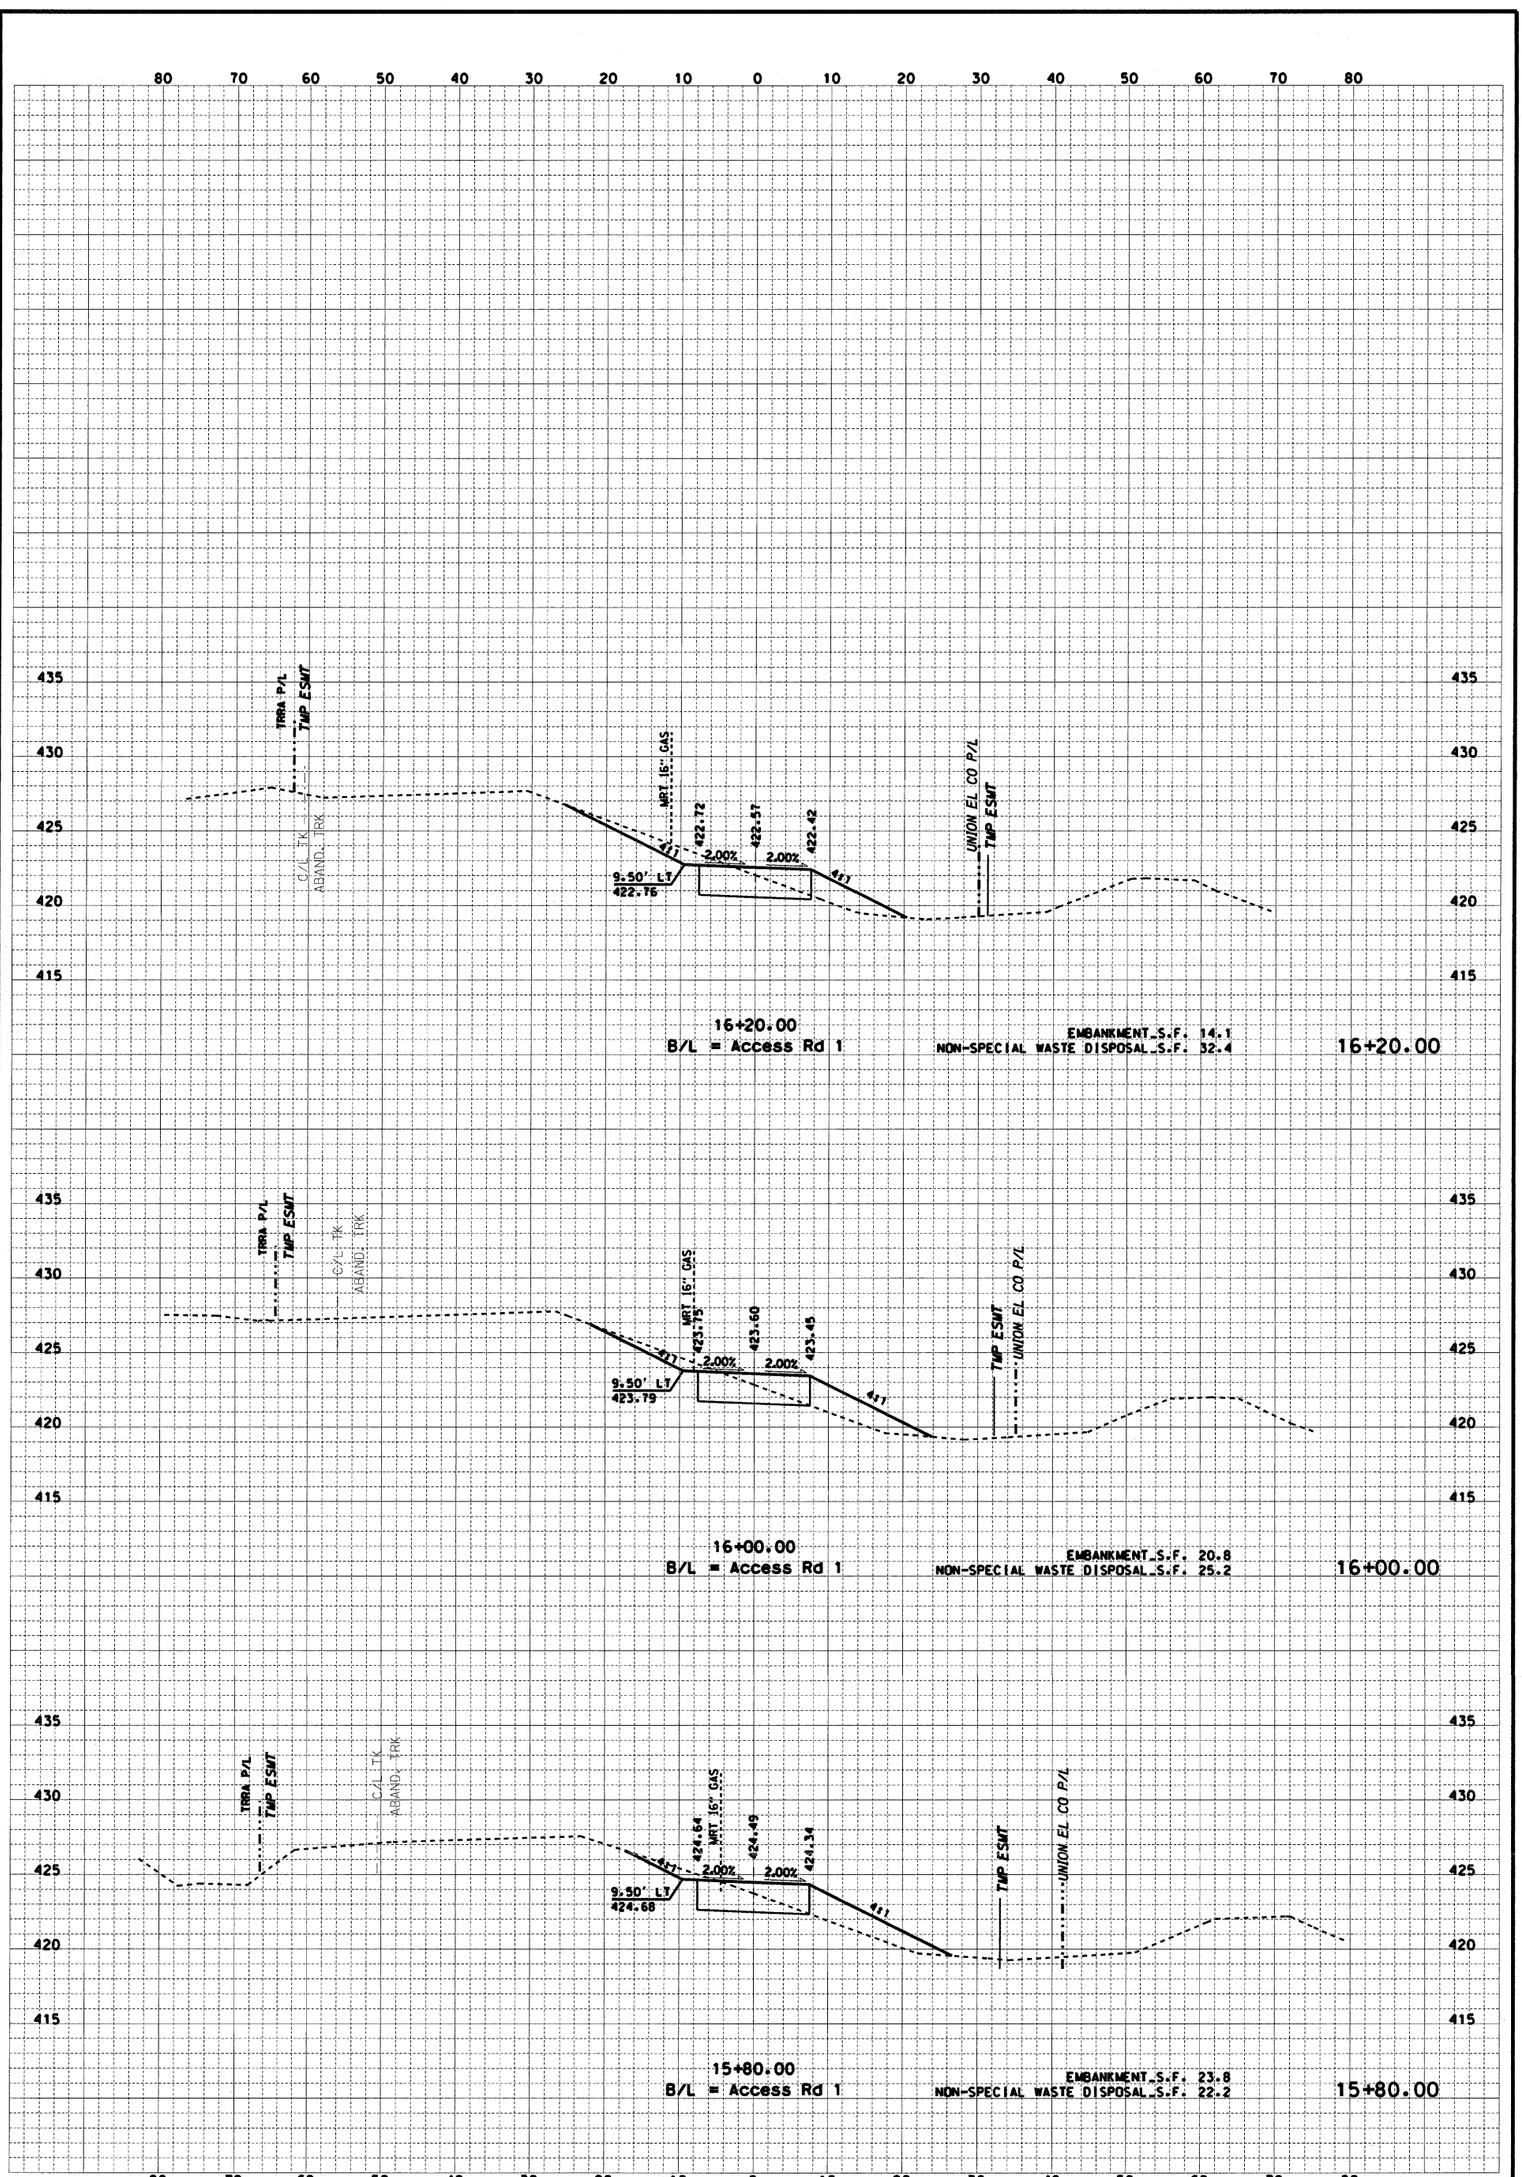

s:\dot\030660l\drgw_idot\cadd_sheets\XS_001-044_J6l0984-Access.dgn

CMT
CRAWFORD, MURPHY & TILLY, INC.
2750 WEST WASHINGTON STREET
SPRINGFIELD, IL 62702
TELEPHONE (217) 787-8050
ENGINEERING CORPORATION - 000631

HNTB
715 KIRK DRIVE
KANSAS CITY, MO 64105
TELEPHONE (816) 472-1201
CERTIFICATE OF AUTHORITY
NO. 001270

STATE OF ILLINOIS
DEPARTMENT OF TRANSPORTATION

MISSOURI HIGHWAYS
AND TRANSPORTATION COMMISSION

CROSS SECTIONS

ILLINOIS APPROACH STRUCTURE
FOR NEW I-70 MISSISSIPPI RIVER BRIDGE

ACCESS ROAD 1

REVISED -
REVISED -
REVISED -
REVISED -
REVISED -

DRAWN - CMT / HNTB
CHECKED - CMT
DESIGNED - HNTB
PLOT DATE = 4/14/2010
PLOT SCALE = 10.0000 ' / IN.
USER NAME = Joy Rakers

COUNTY	F.A. ROUTE	SECTION	CONTRACT NO. 76D61
ST. CLAIR	999	82-1B-2	
FED. AID PROJECT	ILLINOIS		

SHEET 10 OF 100