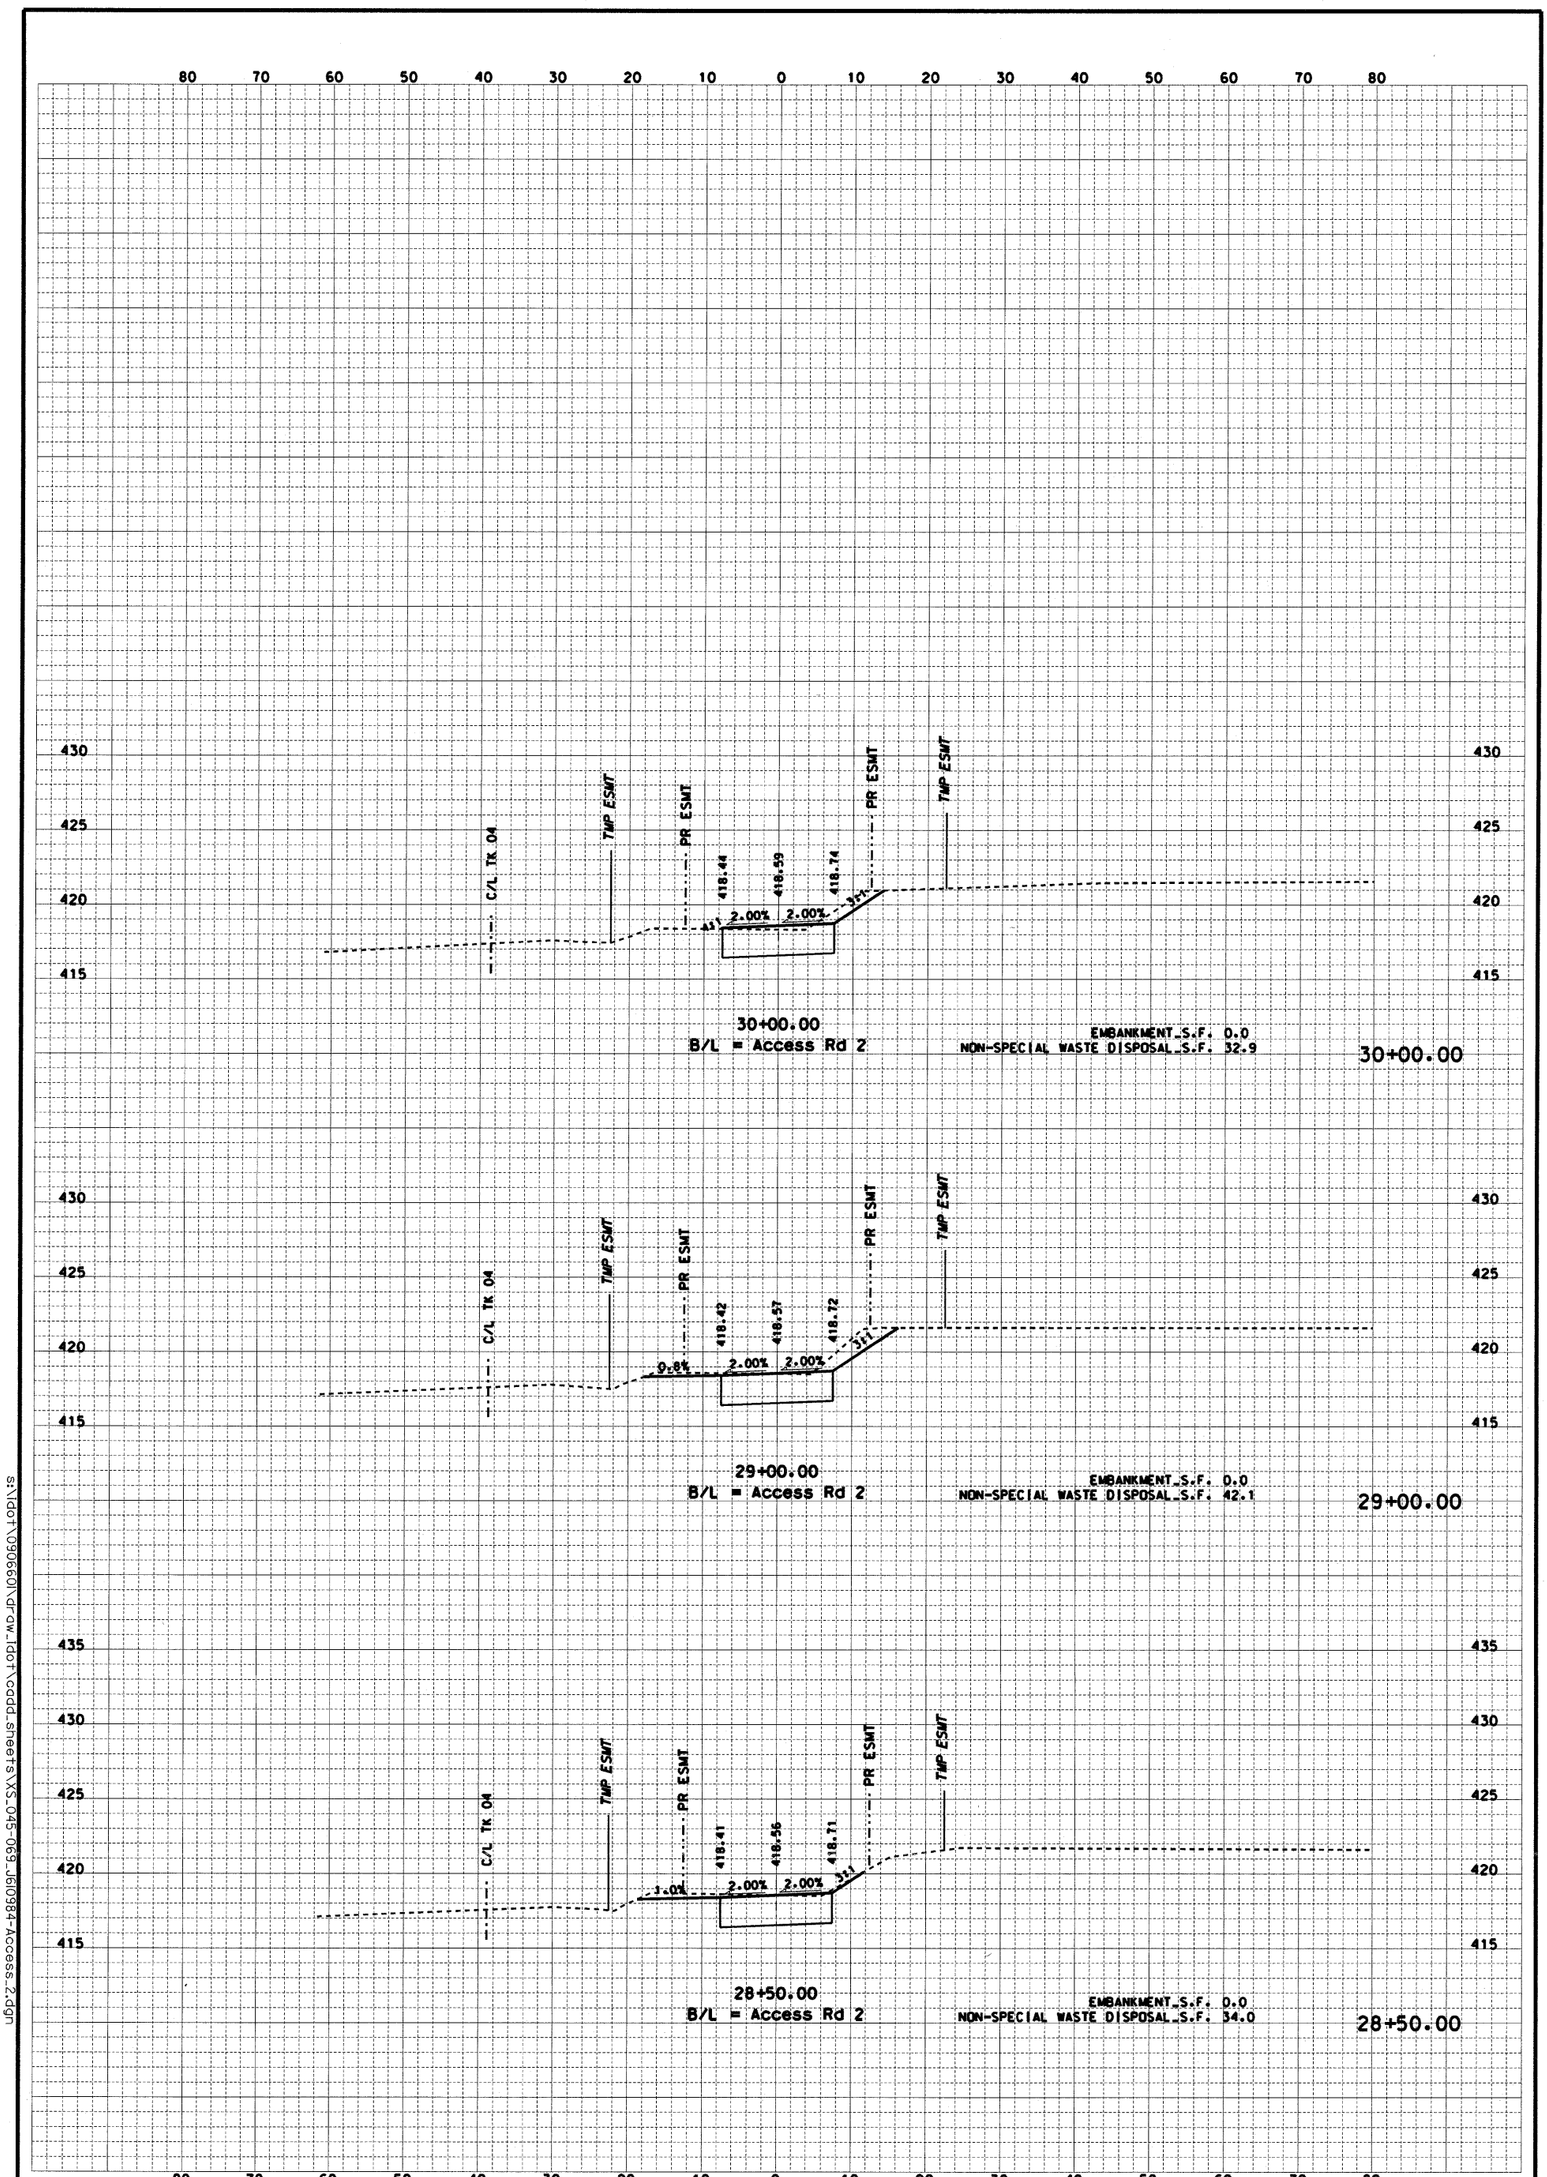

s:\dot\090660\drgw_idot\coddsheets\XS_045-069_J610984-Access_2.dgn

CMT
CRAWFORD, MURPHY & TILLY, INC.
2750 WEST WASHINGTON STREET
SPRINGFIELD, IL 62702
TELEPHONE (217) 787-8050
ENGINEERING CORPORATION - 000631

HNTB
715 KIRK DRIVE
KANSAS CITY, MO 64105
TELEPHONE (816) 472-1201
CERTIFICATE OF AUTHORITY
NO. 001270

STATE OF ILLINOIS
DEPARTMENT OF TRANSPORTATION

MISSOURI HIGHWAYS
AND TRANSPORTATION COMMISSION

CROSS SECTIONS

ILLINOIS APPROACH STRUCTURE
FOR NEW I-70 MISSISSIPPI RIVER BRIDGE

ACCESS ROAD 2

REVISED -
REVISED -
REVISED -
REVISED -
DRAWN - CMT / HNTB
CHECKED - CMT
DESIGNED - HNTB
PLOT DATE = 4/14/2010
PLOT SCALE = 10.0000 ' / IN.
USER NAME = Joy Rokers

COUNTY	FED. AID PROJECT
ST. CLAIR	ILLINOIS

F.A. ROUTE	SECTION
999	82-1B-2

CONTRACT NO. 76D61

SHEET 54 OF 100