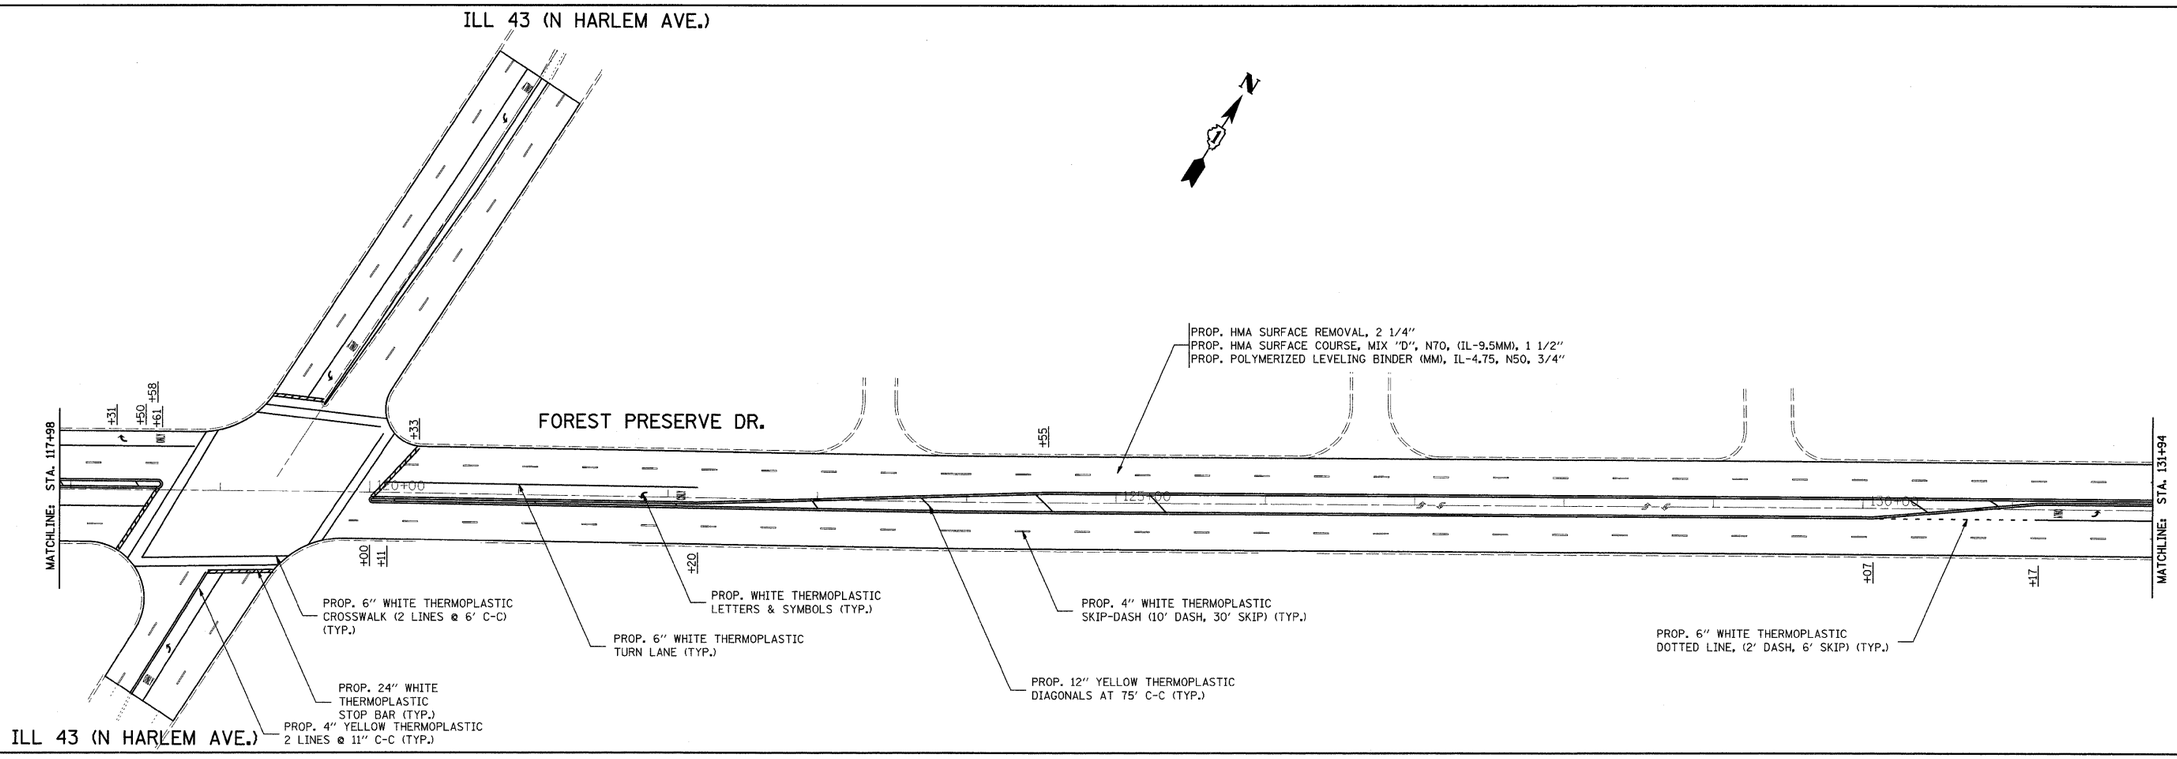

FILE NAME = c:\pw_work\pwidot\qureshiya\d0137567\D154109-sht-plan.dgn	USER NAME = qureshiya	DESIGNED -	REVISED -	**STATE OF ILLINOIS DEPARTMENT OF TRANSPORTATION**	**FOREST PRESERVE DR. ROADWAY AND PAVEMENT MARKING PLAN**	F.A.U. RTE.	SECTION	COUNTY	TOTAL SHEETS / SHEET NO.
		DRAWN -	REVISED -			3532	0103RS-6	COOK	22 / 10
	PLOT SCALE = 50.0000 ' / IN.	CHECKED -	REVISED -					CONTRACT NO. 60G85	
	PLOT DATE = 4/16/2009	DATE -	REVISED -		SCALE: SHEET NO. OF SHEETS STA. TO STA.	FED. ROAD DIST. NO.	ILLINOIS	FED. AID PROJECT	