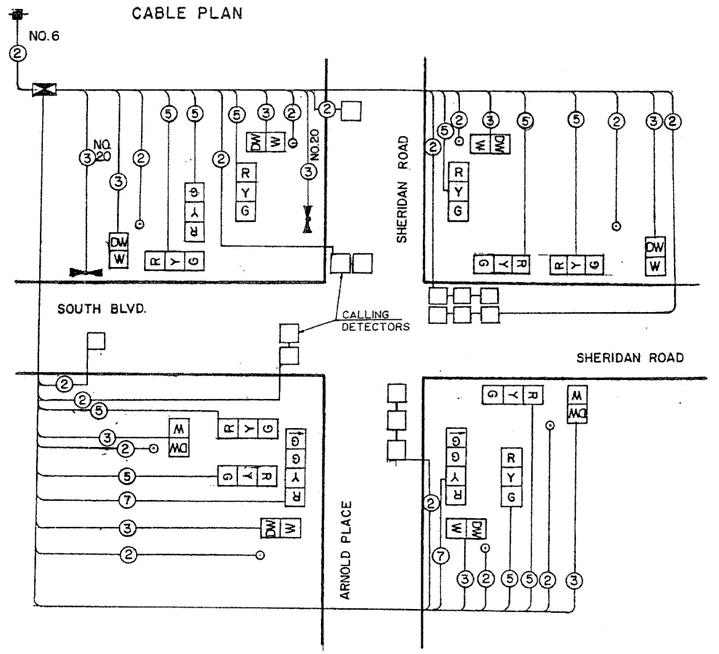

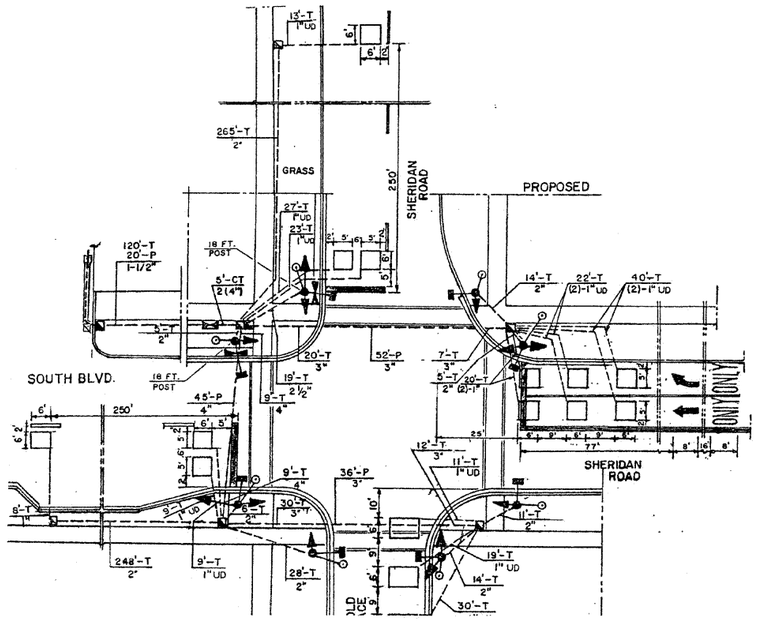

N

REPLACE ALL DETECTOR LOOPS AS SHOWN
(WITHIN PROJECT LIMITS)

CODE NO.	QUANTITY	UNIT	ITEM
86600600	345	FOOT	DETECTOR LOOP REPLACEMENT

FILE NAME = n:\proj\3368\3868_14\design\Signals\3868_14-Loops01.dgn

Ciorba Group, Inc.
CONSULTING ENGINEERS
5507 North Cumberland Avenue, Suite 402
Chicago, Illinois 60656
Tel. 773.775.4009 Fax 773.775.4014

USER NAME = alau	DESIGNED MBT	REVISED -	
	DRAWN DKD	REVISED -	
PLOT SCALE = 1.0000 ' / IN.	CHECKED WBL	REVISED -	
PLOT DATE = 4/20/2009	DATE 4/20/2009	REVISED -	

STATE OF ILLINOIS
DEPARTMENT OF TRANSPORTATION

SHERIDAN ROAD /SOUTH BOULEVARD
JUNEWAY TERRACE TO SOUTH BLVD & SHERIDAN RD TO CHICAGO AVE
DETECTOR LOOP REPLACEMENT PLAN

SCALE: N.T.S. | SHEET NO. 9 OF 19 SHEETS | STA. | TO STA.

F.A.U. RTE.	SECTION	COUNTY	TOTAL SHEETS	SHEET NO.
1332/2865	2009-049 RS	COOK	19	9
		CONTRACT NO. 60H09		
FED. ROAD DIST. NO. 1	ILLINOIS	FED. AID PROJECT		