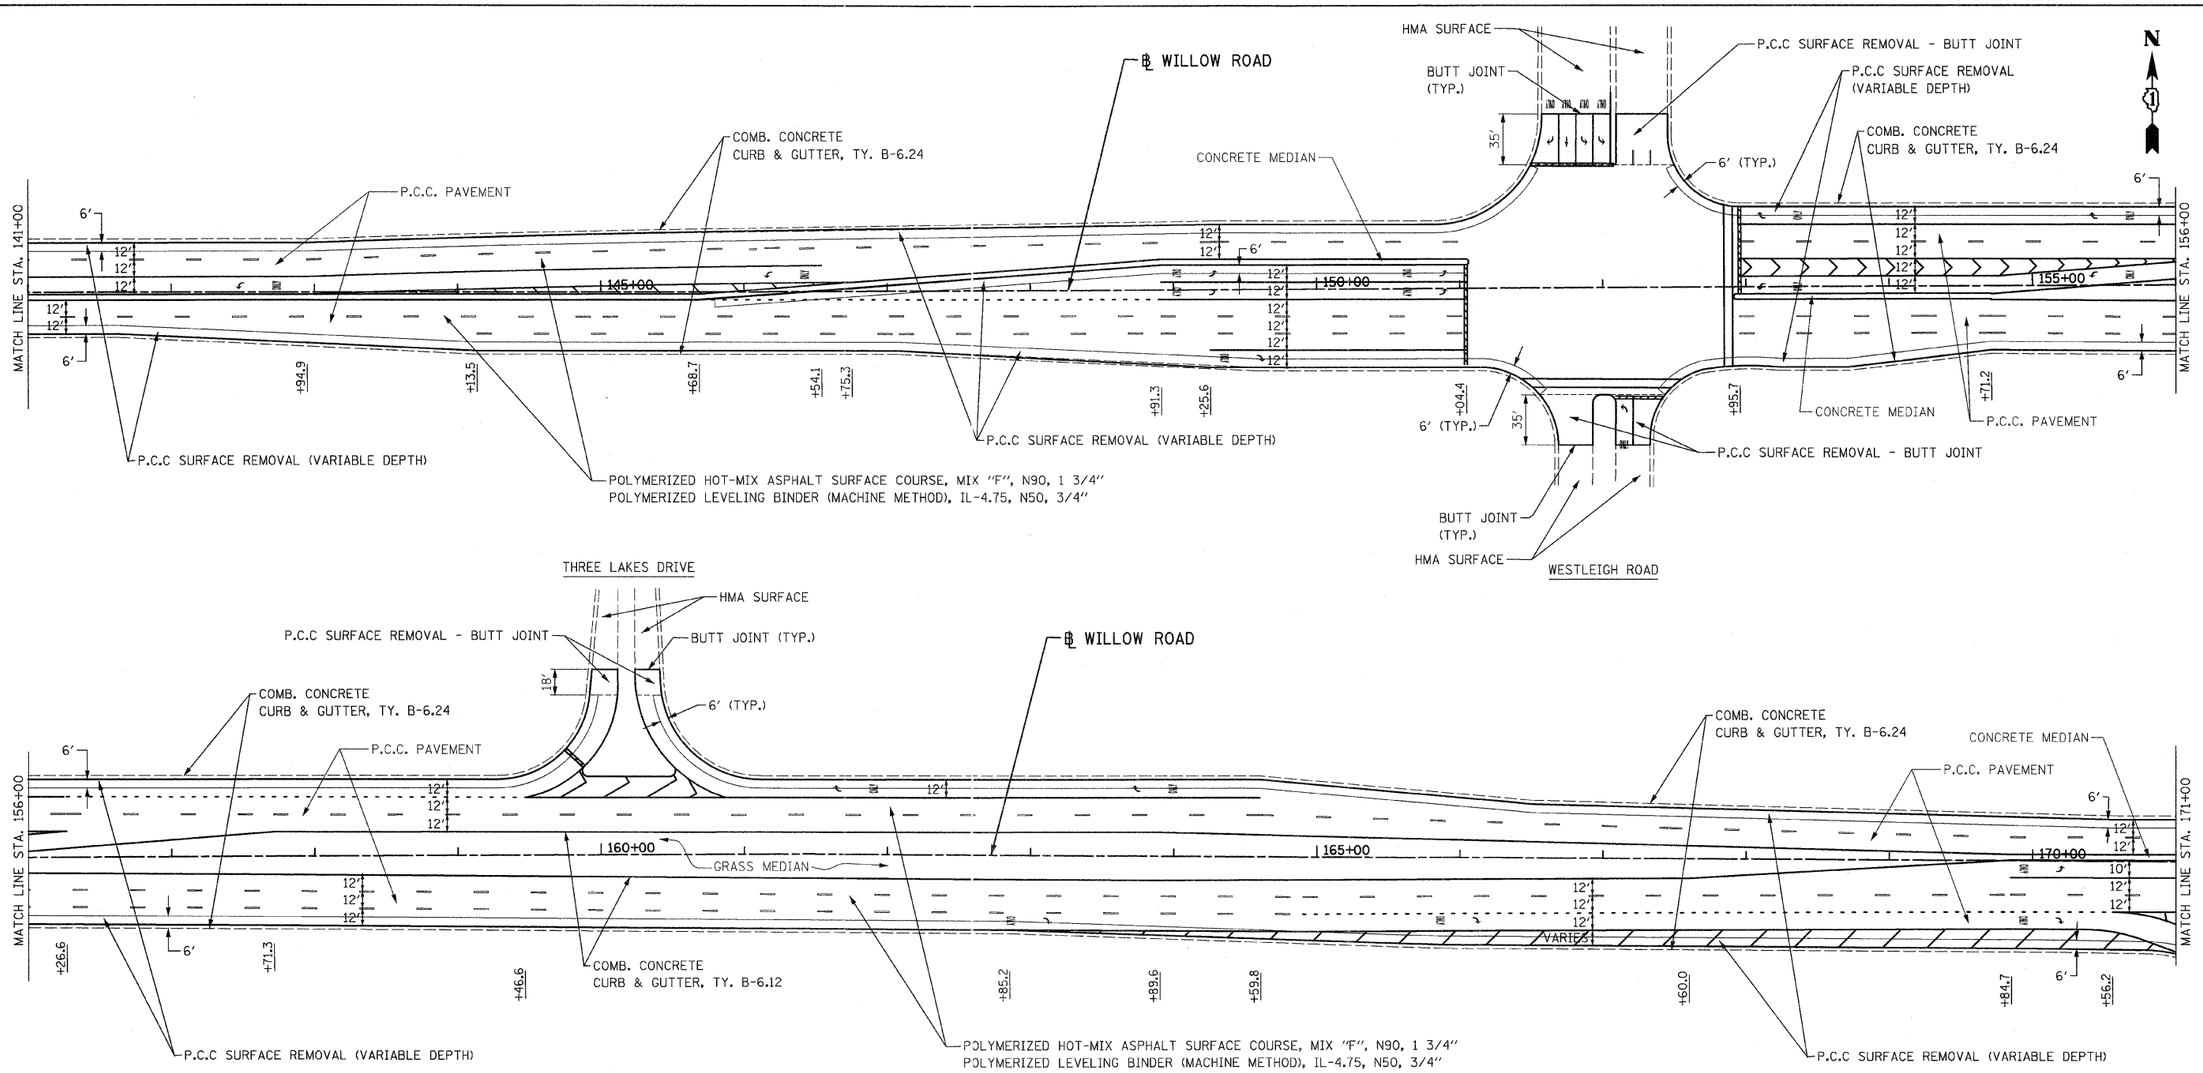

LEGEND

1. LINE 4" (YELLOW SOLID LINE)
2. LINE 4" (DOUBLE YELLOW SOLID LINES)
3. LINE 4" (YELLOW - 10' DASH, 30' SKIP)
4. LINE 4" (WHITE LANE LINE - 10' DASH, 30' SKIP)
5. LINE 4" (WHITE SOLID LINE)
6. LINE 6" (WHITE SOLID LINE)
7. LINE 6" (WHITE LANE LINE - 2' DASH, 6' SKIP)
8. LINE 8" (WHITE SOLID LINE)
9. LINE 12" (WHITE SOLID LINE)
10. LINE 12" (WHITE DIAGONAL LINE)
11. LINE 12" (YELLOW DIAGONAL LINE)
12. LINE 24" (WHITE STOP BAR)
13. LETTERS AND SYMBOLS (TYP.)

NOTES:

1. ALL PAVEMENT MARKINGS SHALL BE THERMOPLASTIC UNLESS OTHERWISE SPECIFIED.
2. RAISED REFLECTIVE PAVEMENT MARKERS SHALL BE USED THROUGHOUT THE PROJECT LIMITS. SEE DISTRICT DETAIL TC-11.

FILE NAME = D160H14-sht-plan2.dgn
PLOT DATE = 4/15/2009

CHRISTIAN-ROGE & ASSOCIATES, INC.
ENGINEERS-PLANNERS-SURVEYORS
211 WEST WACKER DRIVE
CHICAGO, ILLINOIS 60606
PHONE: (312)372-2023 FAX: (312)372-5274

DESIGNED - M.P.	REVISED -	
DRAWN - B.K.	REVISED -	
CHECKED - G.F.L.	REVISED -	
DATE - APRIL 2009	REVISED -	

STATE OF ILLINOIS
DEPARTMENT OF TRANSPORTATION

ROADWAY & PAVEMENT MARKING PLAN
WILLOW ROAD (S00 LINE R.R. TO IL. RTE. 43)

SCALE: 1" = 50' | SHEET NO. 2 OF 3 SHEETS | STA. 141+00 TO STA. 171+00

F.A.P. RTE.	SECTION	COUNTY	TOTAL SHEETS	SHEET NO.
305	1518 RS-2	COOK	19	7
		CONTRACT NO. 60H14		
FED. ROAD DIST. NO. 1	ILLINOIS	FED. AID PROJECT		