TRAFFIC SIGNAL LEGEND

	PROPOSED	EXISTING
DETECTOR LOOP		
SIGNAL HEAD		
G.S. CONDUIT IN TRENCH OR PUSHED		
SIGNAL HEAD WITH BACKPLATE		
RACEWAY FOR MAGNETIC DETECTOR, TYPE I OR II		"E"
VEHICLE DETECTOR, NON-COMPENSATED MAGNETIC TYPE		

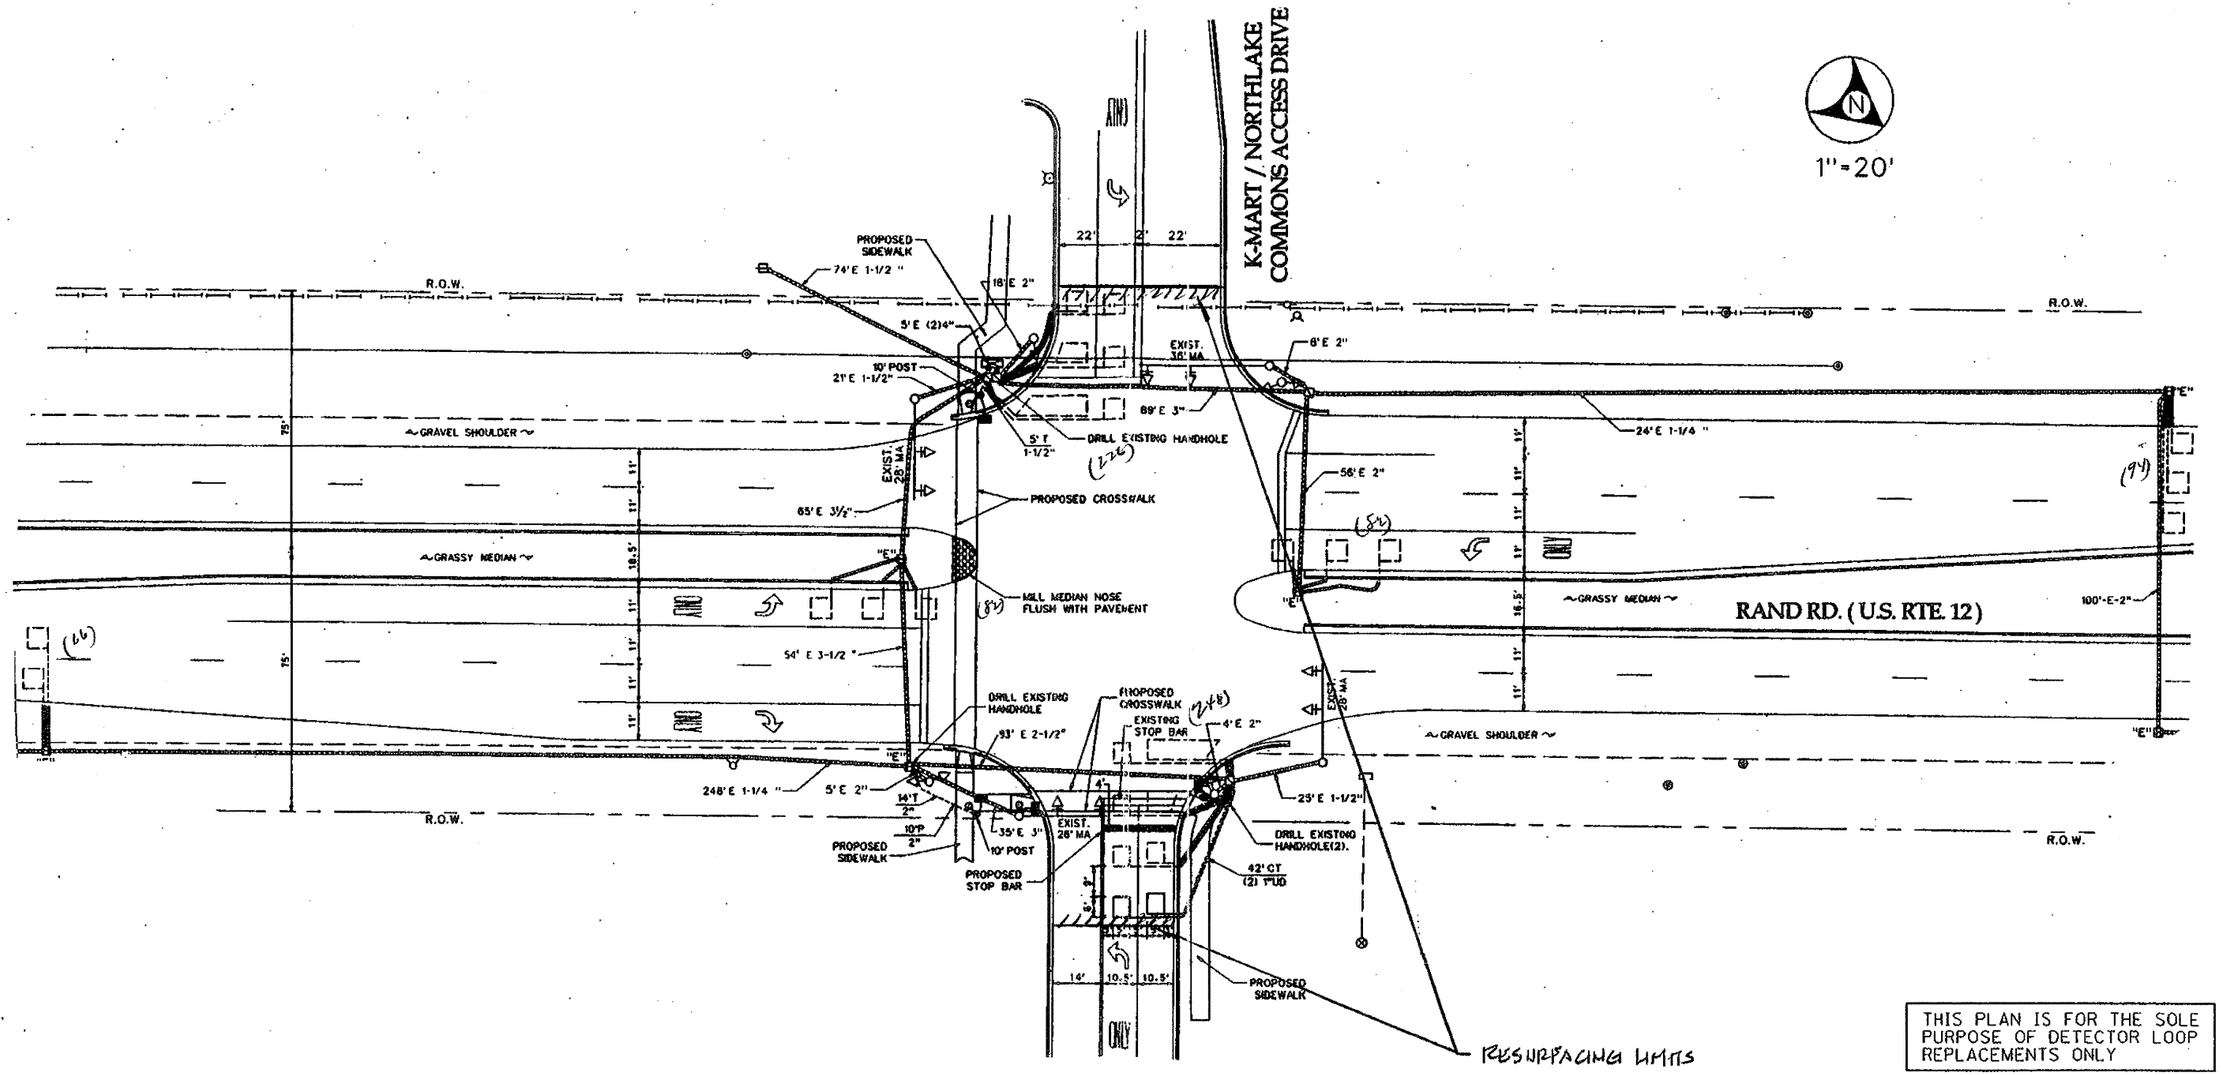

THIS PLAN IS FOR THE SOLE PURPOSE OF DETECTOR LOOP REPLACEMENTS ONLY

REPLACE ALL DETECTOR LOOPS AS SHOWN
(WITHIN THE RESURFACING LIMITS)

CODE	QUANTITY	UNIT	ITEM
86600600	798	FOOT	DETECTOR LOOP, REPLACEMENT

FILE NAME = c:\pw_work\PWIDOT\KANTHAPHIXAYBC\d0112641\traffic_legend_v7.dgn	USER NAME = kanthaphixaybc	DESIGNED - BCK	REVISED -
		DRAWN - BCK	REVISED -
	PLOT SCALE = 39.9360 ' / IN.	CHECKED - DAD	REVISED -
	PLOT DATE = 4/3/2009	DATE -	REVISED -

STATE OF ILLINOIS
DEPARTMENT OF TRANSPORTATION

DISTRICT ONE - DETECTOR LOOP REPLACEMENT
U.S. ROUTE 12 @ NORTHLAKE S.C.

SCALE: NONE | SHEET NO. OF SHEETS | STA. TO STA.

F.A.P. RTE.	SECTION	COUNTY	TOTAL SHEETS	SHEET NO.
334	SY-1-RS-4	LAKE	28	14

CONTRACT NO.

FED. ROAD DIST. NO. | ILLINOIS | FED. AID PROJECT 60124