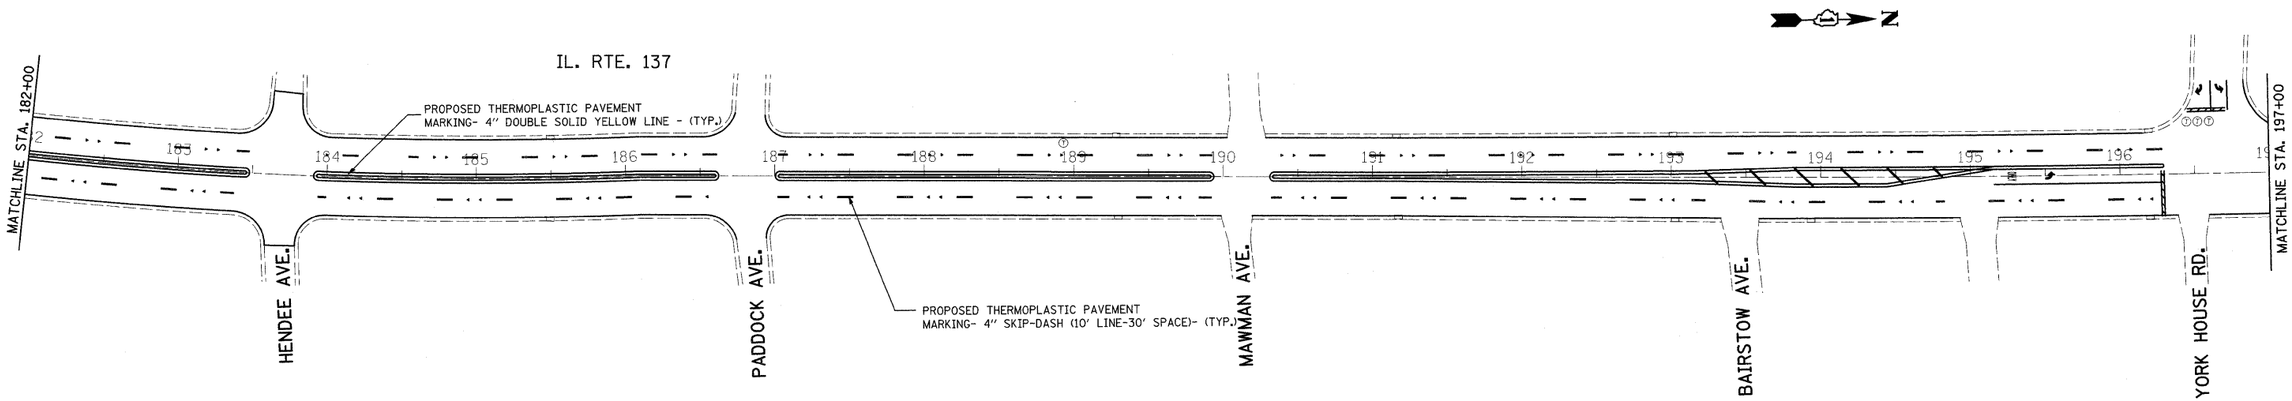

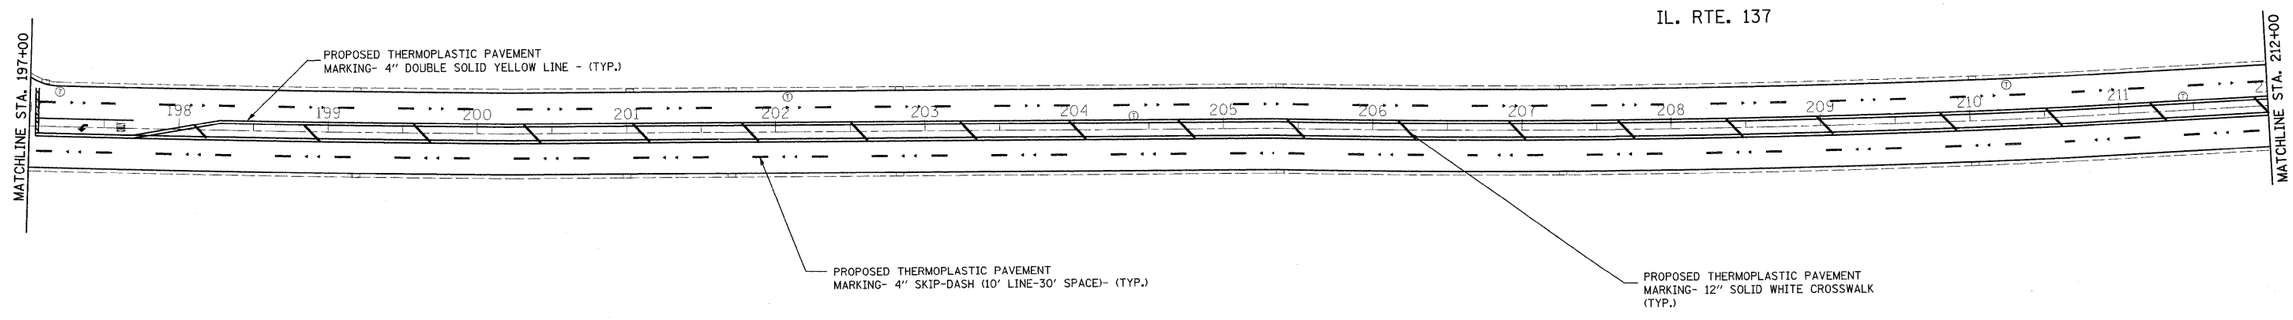

FILE NAME = c:\pw_work\pwidot\guillaumefp\d0138202\D137202-sht-plan.dgn	USER NAME = guillaumefp	DESIGNED -	REVISED -
		DRAWN -	REVISED -
	PLOT SCALE = 50.0000 ' / IN.	CHECKED -	REVISED -
	PLOT DATE = 4/21/2009	DATE -	REVISED -

STATE OF ILLINOIS
DEPARTMENT OF TRANSPORTATION

ROADWAY AND PAVEMENT MARKING PLAN
IL. RTE. 137 (BLANCHARD ROAD TO RUSSELL ROAD)

SCALE: 1"=50' | SHEET NO. OF SHEETS | STA. 182+00 TO STA. 212+00

F.A.P RTE.	SECTION	COUNTY	TOTAL SHEETS	SHEET NO.
352	(E.M.D) RS-4	LAKE	41	6
		CONTRACT NO. 62545		
FED. ROAD DIST. NO.	ILLINOIS	FED. AID PROJECT		