F.A.U. RTE.	SECTION	COUNTY	TOTAL SHEETS	SHEET NO.
352	(EMD)RS-4	LAKE	41	23
STA.		TO STA.		
FED. ROAD DIST. NO. 7	ILLINOIS	FED. AID PROJECT		

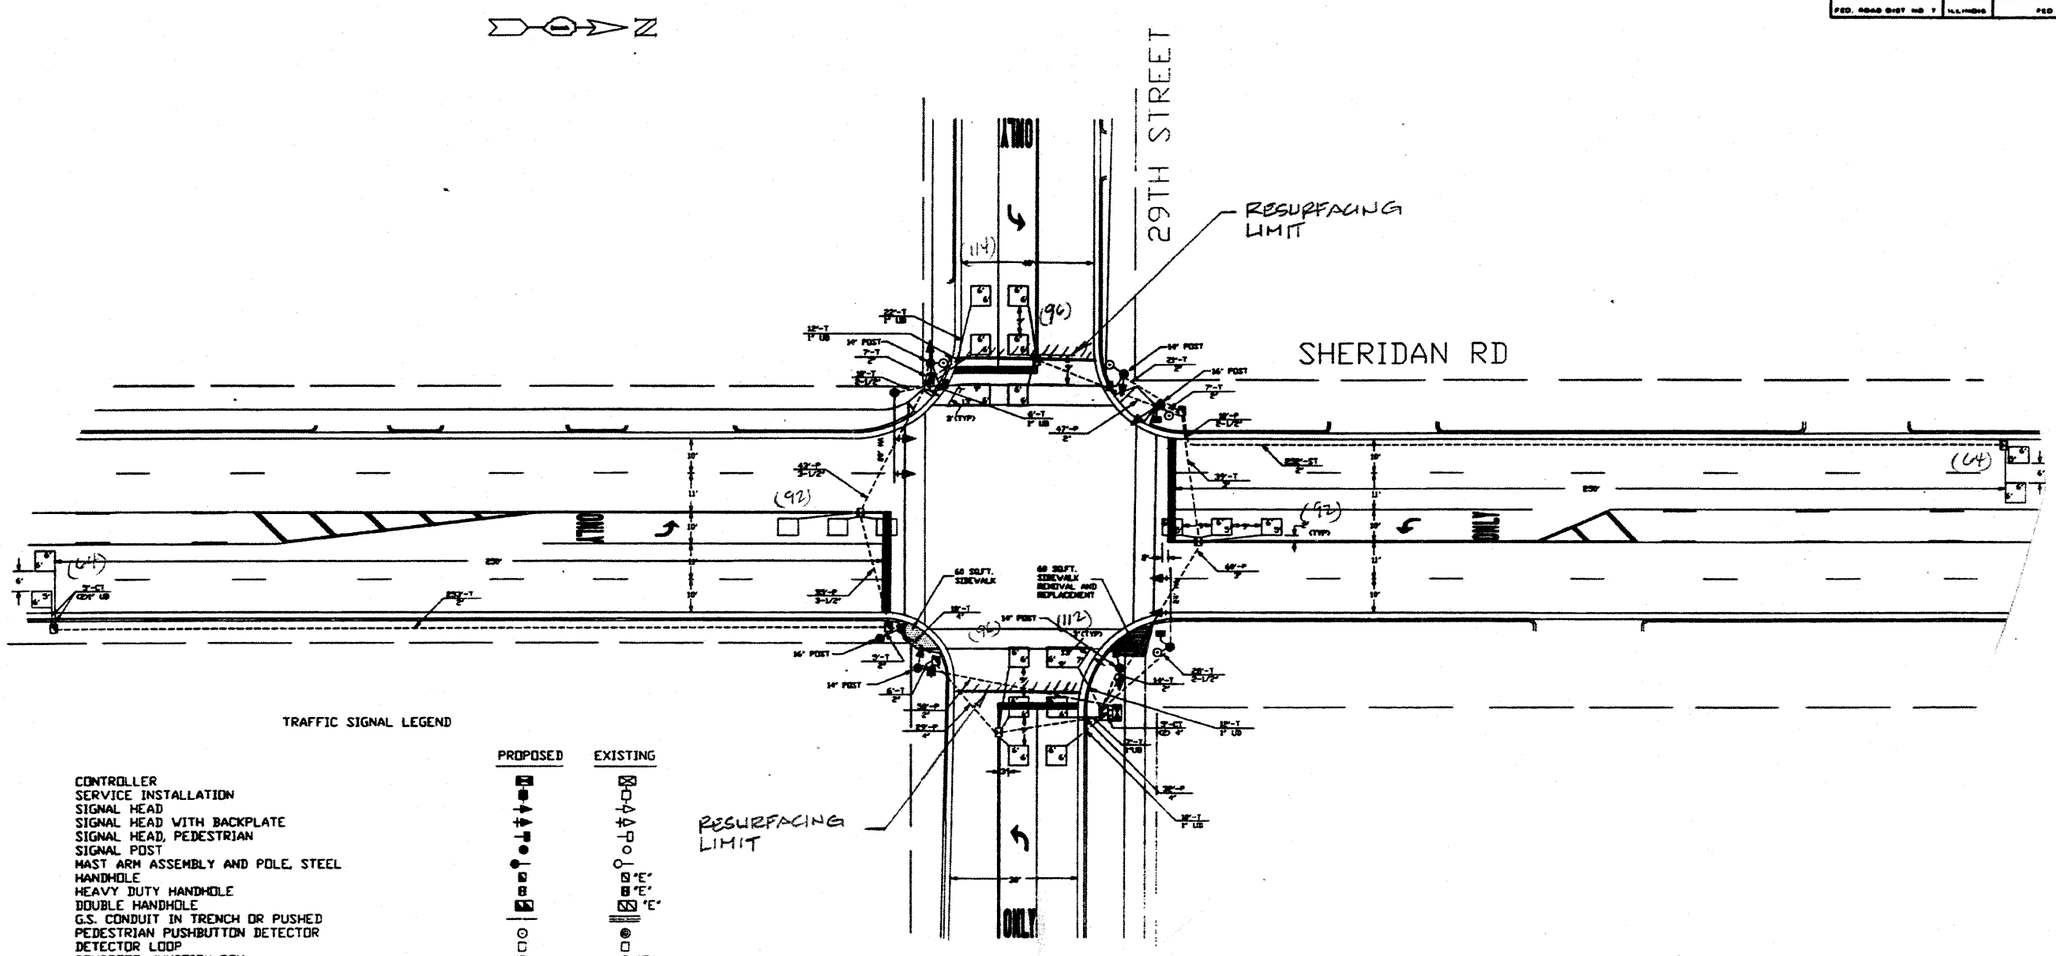

TRAFFIC SIGNAL LEGEND

	PROPOSED	EXISTING
CONTROLLER		
SERVICE INSTALLATION		
SIGNAL HEAD		
SIGNAL HEAD WITH BACKPLATE		
SIGNAL HEAD, PEDESTRIAN		
SIGNAL POST		
MAST ARM ASSEMBLY AND POLE, STEEL		
HANDHOLE		"E"
HEAVY DUTY HANDHOLE		"E"
DOUBLE HANDHOLE		"E"
G.S. CONDUIT IN TRENCH OR PUSHED		
PEDESTRIAN PUSHBUTTON DETECTOR		
DETECTOR LOOP		
CONCRETE JUNCTION BOX		"E"
CAST IRON JUNCTION BOX		"E"
COMMON TRENCH	CT	
SPECIAL TRENCH	ST	
MAST ARM ASSEMBLY AND POLE, ALUMINUM		
EMERGENCY VECHILE SYSTEM DETECTOR	"P"	"P"
SIGNAL HEAD OPTICALLY PROGRAMMED		
CONDUIT SPLICE		
WOOD POLE		"E"
RACEWAY FOR MAGNETIC DETECTOR, TYPE I OR TYPE II		"E"
VEHICLE DETECTOR, NON COMPENSATED MAGNETIC TYPE		
RAILROAD CONTROL CABINET		"E"
SIDEWALK RAMPS		

NOTE:

THIS PLAN IS FOR THE PURPOSE OF REPLACING THE DETECTOR LOOPS ONLY. ALL OTHER INFORMATION SHOWN IS NOT RELATED AND WILL BE DISREGARDED.

REPLACE ALL DETECTOR LOOPS AS SHOWN

(WITHIN THE RESURFACING LIMITS)

CODE NO.	QUANTITY	UNIT	ITEM
86600600	730	Foot	Detector Loop Replacement

REVISIONS	
NAME	DATE

ILLINOIS DEPARTMENT OF TRANSPORTATION

DETECTOR LOOP REPLACEMENT

SHERIDAN ROAD @ 29TH STREET

SCALE NONE

DATE JAN. 2007

DRAWN BY JHE
DESIGNED BY: JHE
CHECKED BY DAD.